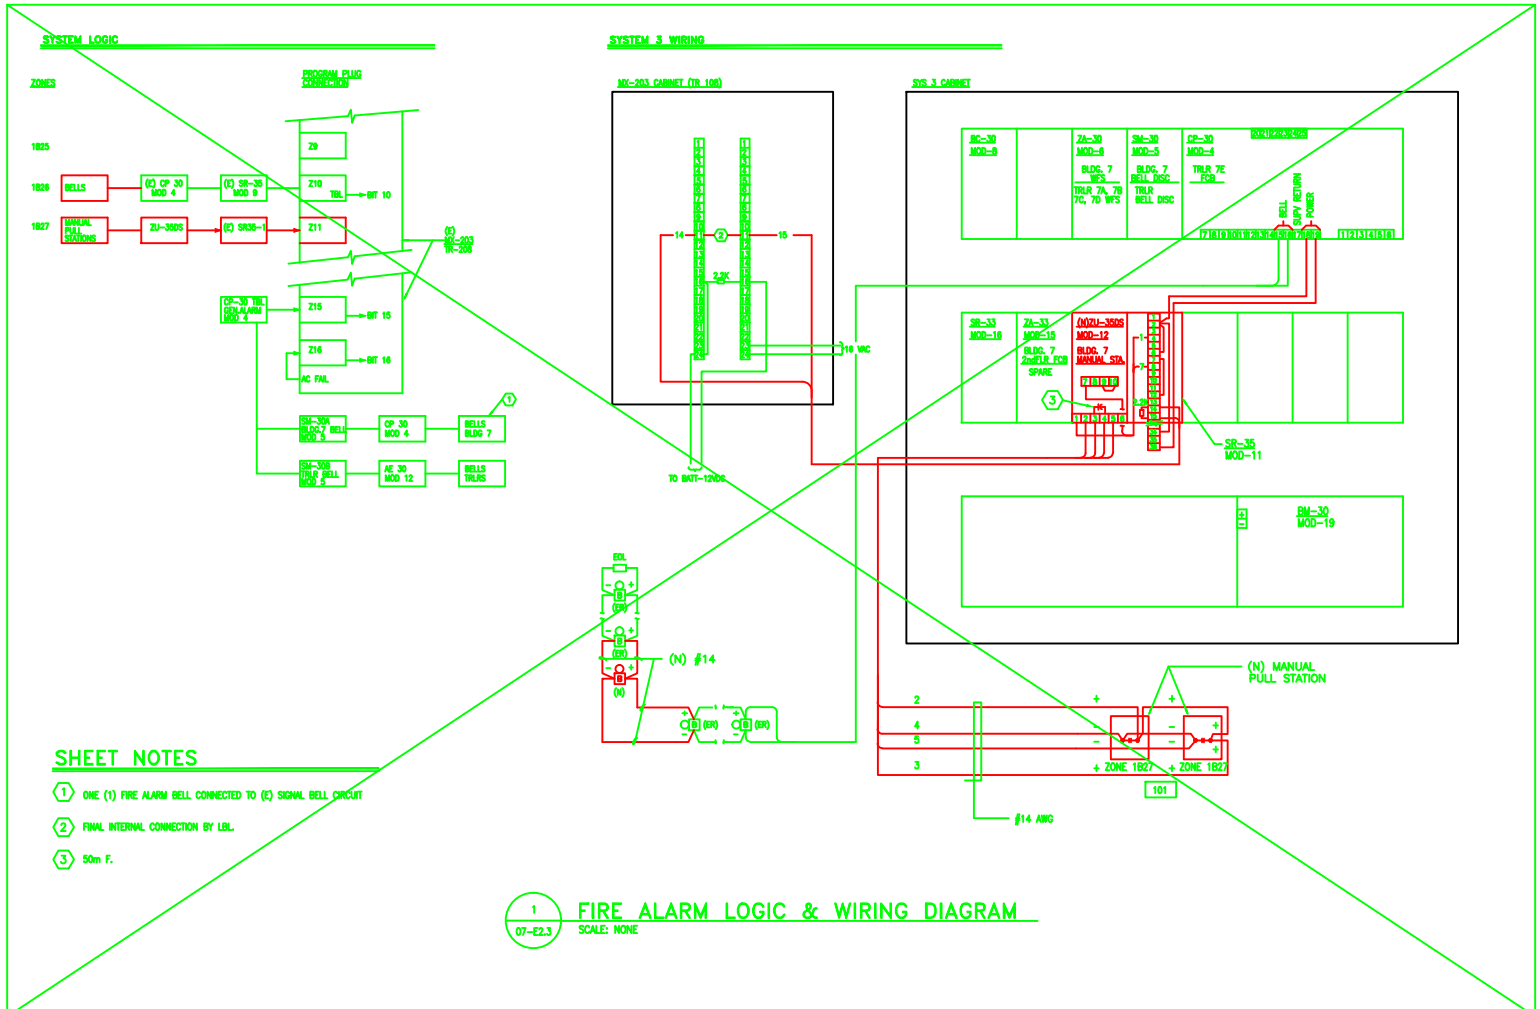

ESS ARCHITECTS
468 Eighth Street
San Francisco, CA 94103
415 252-9500
415 252-1885 Fax

CONSULTANT
MAZZETTI & ASSOCIATES, INC.
Consulting Mechanical & Electrical Engineers
1000 BRANNAN STREET – SAN FRANCISCO, CA 94103-4971
TELEPHONE (415) 864-8000 FAX (415) 864-4263
421-225

REVISIONS

no.	date	description
A	90% TITLE II	9/28/94
B	100% TITLE II	11/7/94
C	FINAL TITLE II	2/13/95
D	REISSUE FINAL TITLE II	3/30/95
E	FIRE ALARM SCHEMATICS REV. 1	7/15/95
F	90% SEE DWG. 4807E007 & 4807E008	7/29/97

JOB TITLE
FIRE AND SAFETY SYSTEMS UPGRADE
PHASE I
LAWRENCE BERKELEY LABORATORY, UNIVERSITY OF CALIFORNIA
BERKELEY, CALIFORNIA

KEY PLAN
REGISTERED PROFESSIONAL ENGINEER
MILLAN R. MAZZETTI
No. 13450
EXP. 9/30/98
ELECTRICAL
STATE OF CALIFORNIA

ESS ARCHITECTS JOB #: 9292
LBL SC#: 728
LBL FILE DRAWING: *
LBNL DWG. 3N07E018F
PROJ # 120257

SHEET TITLE:
BUILDING 7
LEGENDS & SYBOLS, SCHEDULES AND DETAILS
SCALE:
DATE: 7/15/95
SHEET: 07-E2.3