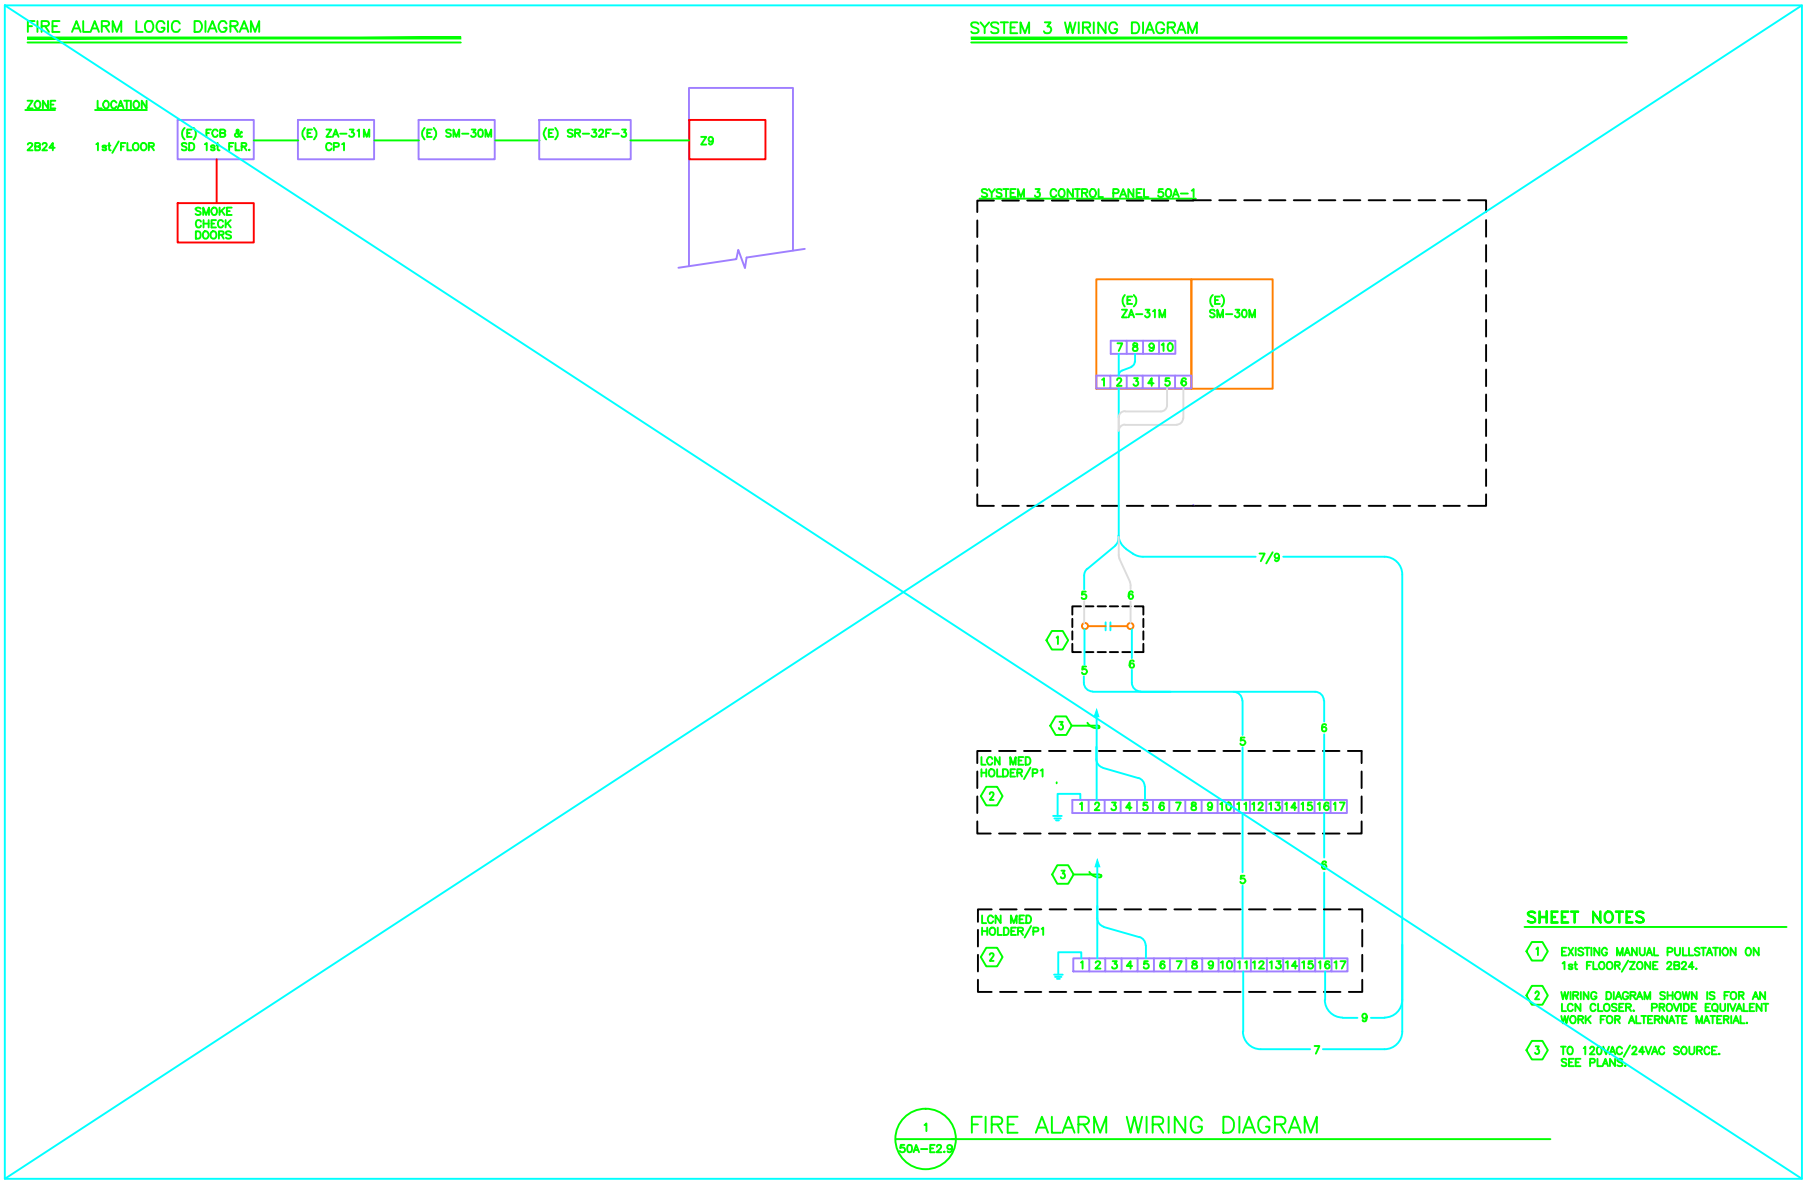

ESS ARCHITECTS
466 Eighth Street
San Francisco, CA 94103
415 252-9500
415 252-1585 Fax

CONSULTANT
MAZZETTI & ASSOCIATES, INC.
Consulting Mechanical & Electrical Engineers
1000 BRANNAN STREET - SAN FRANCISCO, CA 94103-4671
TELEPHONE (415) 864-5800 FAX (415) 864-4363
621-293

REVISIONS

no.	date	description
A	90% TITLE II	9/26/94
B	100% TITLE II	11/7/94
C	FINAL TITLE II	2/13/95
D	REISSUE FINAL TITLE II	3/30/95
E	FIRE ALARM SCHEMATICS REV. 1	7/7/95
G	VOIDED, SEE REF. DWGS. 4850AE112,4850AE113, 4850AE045,4850AE049,4850AE085	8/20/97

JOB TITLE

FIRE AND SAFETY SYSTEMS UPGRADE
PHASE I
LAWRENCE BERKELEY LABORATORY, UNIVERSITY OF CALIFORNIA
BERKELEY, CALIFORNIA

KEY PLAN

REGISTERED PROFESSIONAL ENGINEER
WILLIAM P. MAZZETTI JR.
No. 13450
EXP. 9/30/98
ELECTRICAL
STATE OF CALIFORNIA

ESS ARCHITECTS JOB #: 9292
LBL SC#: 728
LBL FILE DRAWING: *
ACAD FILE NAME:
LBNL DWG. 3N50AE122G
PROJ # 120257

SHEET TITLE:
BUILDING 50
FIRE ALARM LOGIC
& WIRING DIAGRAM
SCALE: AS NOTED
DATE: 7/7/95
SHEET:
50A-E2.9G