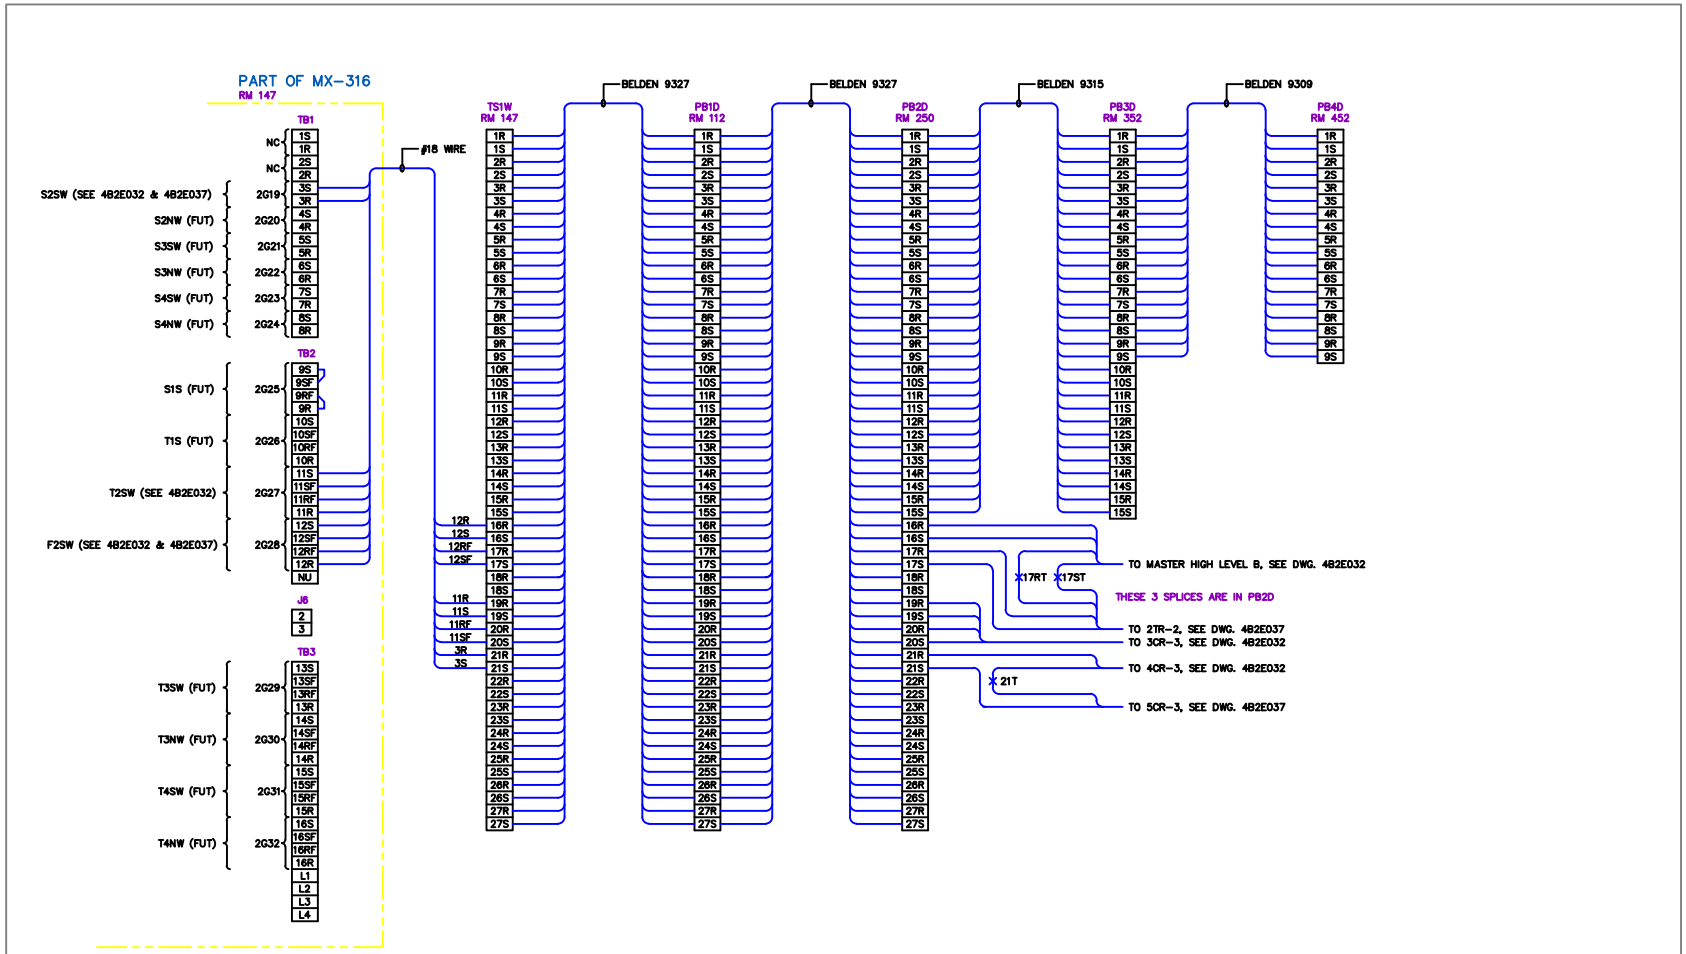

PROJ. NO. 000000

A	LSR	MCG 03/04/93	AS BUILT

BLDG. 2 FIRE ALARM SYSTEM

TR 238 HAZARD ALARM INTERCONNECTION DIAGRAM

UNIVERSITY OF CALIFORNIA LAWRENCE BERKELEY LABORATORY

FACILITIES DEPARTMENT

L. REHBOCK	03/04/93
DESIGN ENGINEER	
M GUPTA	03/04/93
NONE	
4B02E068A	