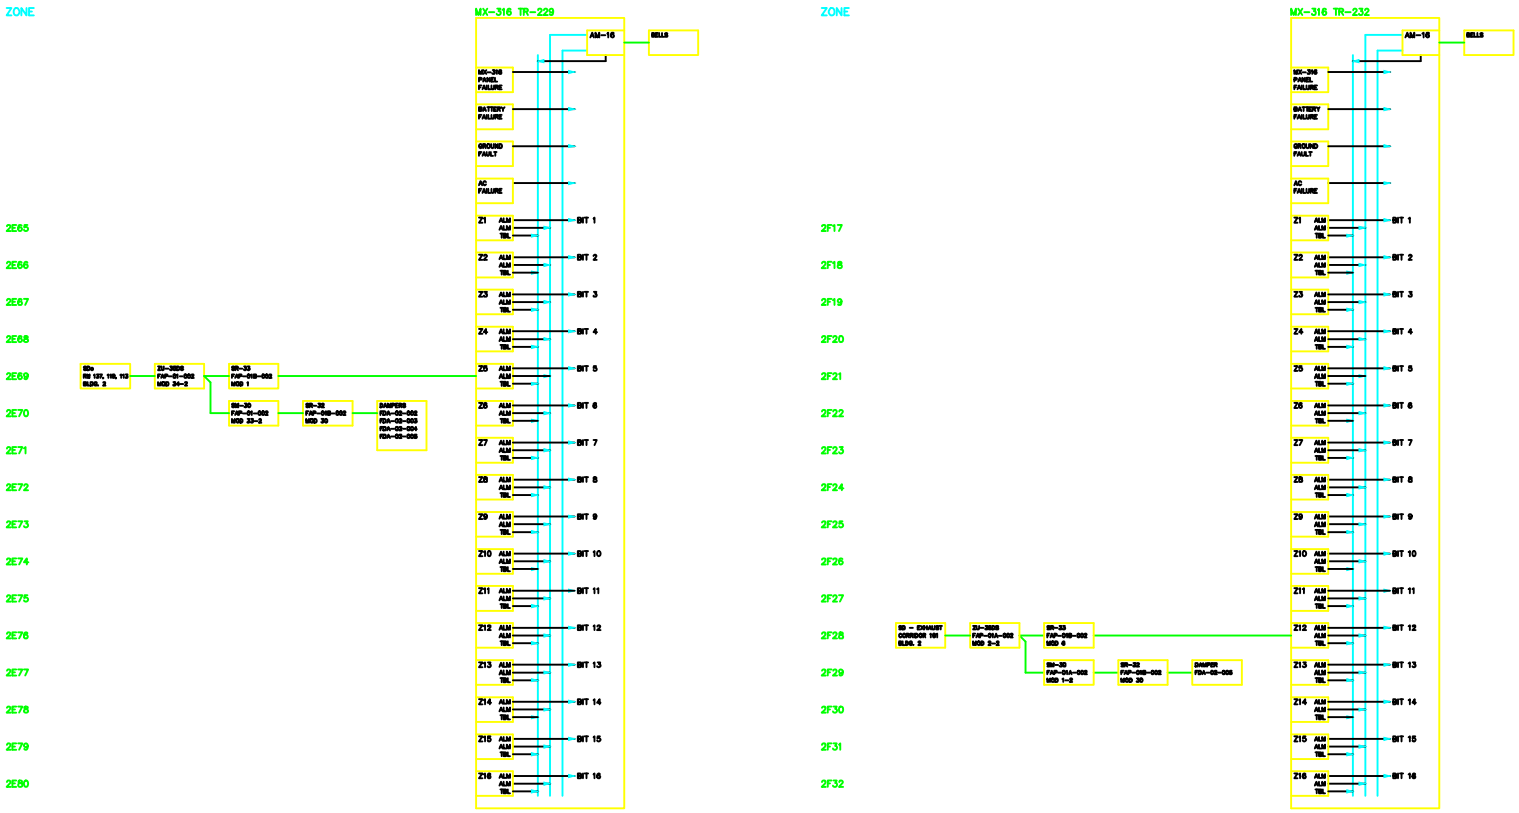

NOTES

1. LOGIC DIAGRAM IS SHOWN FOR B2-NANOFAB PROJECT ONLY. ALL OTHER ZONES WILL BE ADDED LATER.

REFERENCE DRAWINGS

1. 4B2E057 SMOKE CONTROL MATRIX
2. 4B2E065 SYSTEM 3 WIRING PANEL FAP-01B-002
3. 4B2E066 SYSTEM 3 WIRING PANEL FAP-01A-002
4. 4B2E067 SYSTEM 3 WIRING PANEL FAP-01-002
5. 4B2E076 SYSTEM 3 WIRING PANEL FAP-01B-002 SR-33 & PM-32 WIRING
6. E3 NANOFAB FACILITY MODS ELECTRICAL PLAN

REVISION NUMBER	REVISED BY	CHECKED BY	APPROVED BY	DATE	REMARKS

02 PARTIAL 1ST FLOOR
NANOFAB FACILITY MODS
FIRE ALARM SYSTEM LOGIC

UNIVERSITY OF CALIFORNIA LAWRENCE BERKELEY LABORATORY
FACILITIES DEPARTMENT

DRAWN BY ROB — DATE 10/28/98
CHECKED BY / /
APPROVED BY / /
CAD FILE PATH 00001200
SCALE As Noted
DRAWING NO. 4B02E095
SHEET 1 OF 1
PROJECT NO. 120563