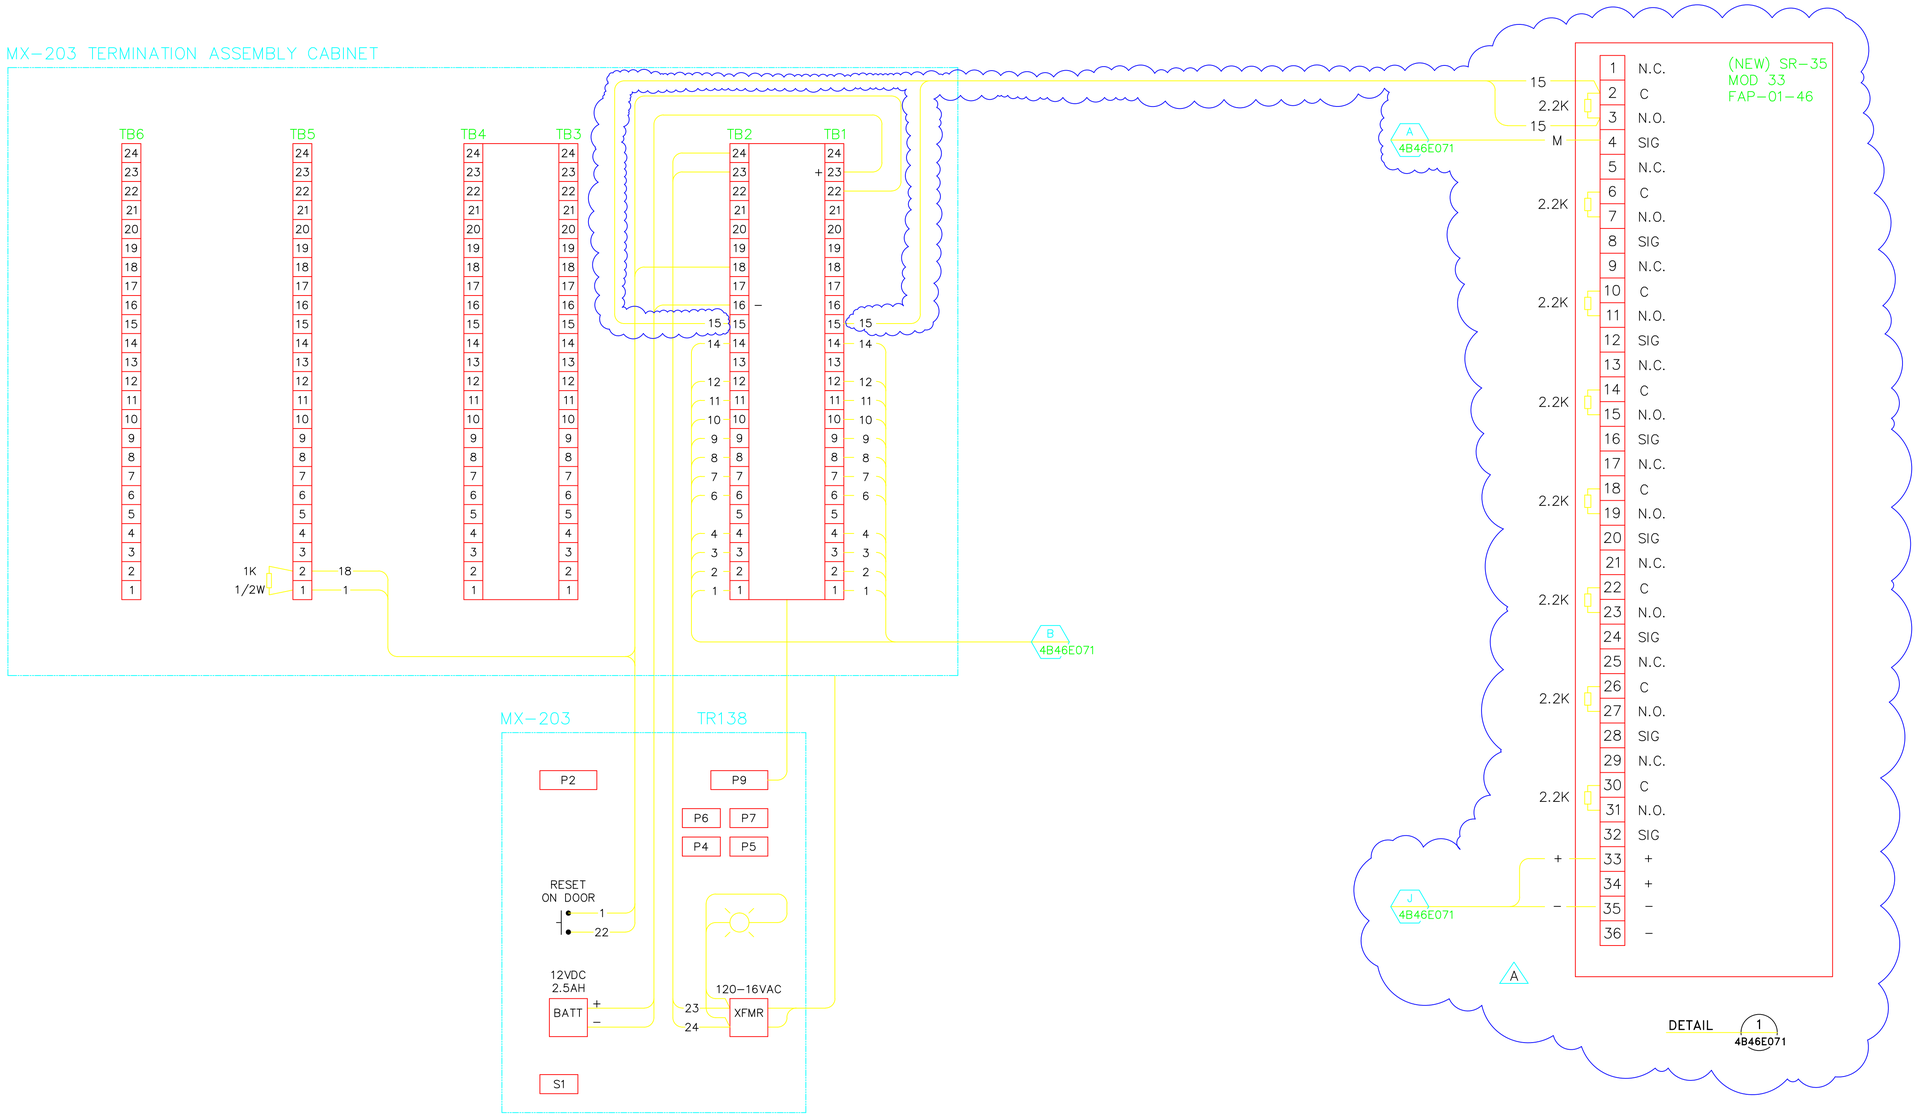

	TITLE 2 CONSTRUCTION 4/11/2005						46 XMITTER 138 FIRE ALARM SYSTEM INTERCONNECTION DIAGRAM	DRAWN BY AD	DATE 11/21/2003
								CHECKED BY AD	11/21/2003
								APPROVED BY MCG	11/21/2003
								CAD FILE PATH 00019221	
								SCALE Full	
		A	AD	MCG	MCG	04/11/05	REVISED FOR MXL/DIGITIZE SYSTEMS	UNIVERSITY OF CALIFORNIA LAWRENCE BERKELEY NATIONAL LABORATORY FACILITIES DIVISION	DRAWING NO. 4B46E083A
PROFESSIONAL SEAL (IF REVISION, APPLIES ONLY TO REVISED WORK)	ISSUE (PROGRESS, ESTIMATE, BID, CONSTRUCTION, CONFORMED, REVISION, RECORD)	REVISION NUMBER	DRAWN BY	CHECKED BY	APPR'D BY	DATE	REMARKS		PROJECT NO. WE9379

SHEET 1 OF 1