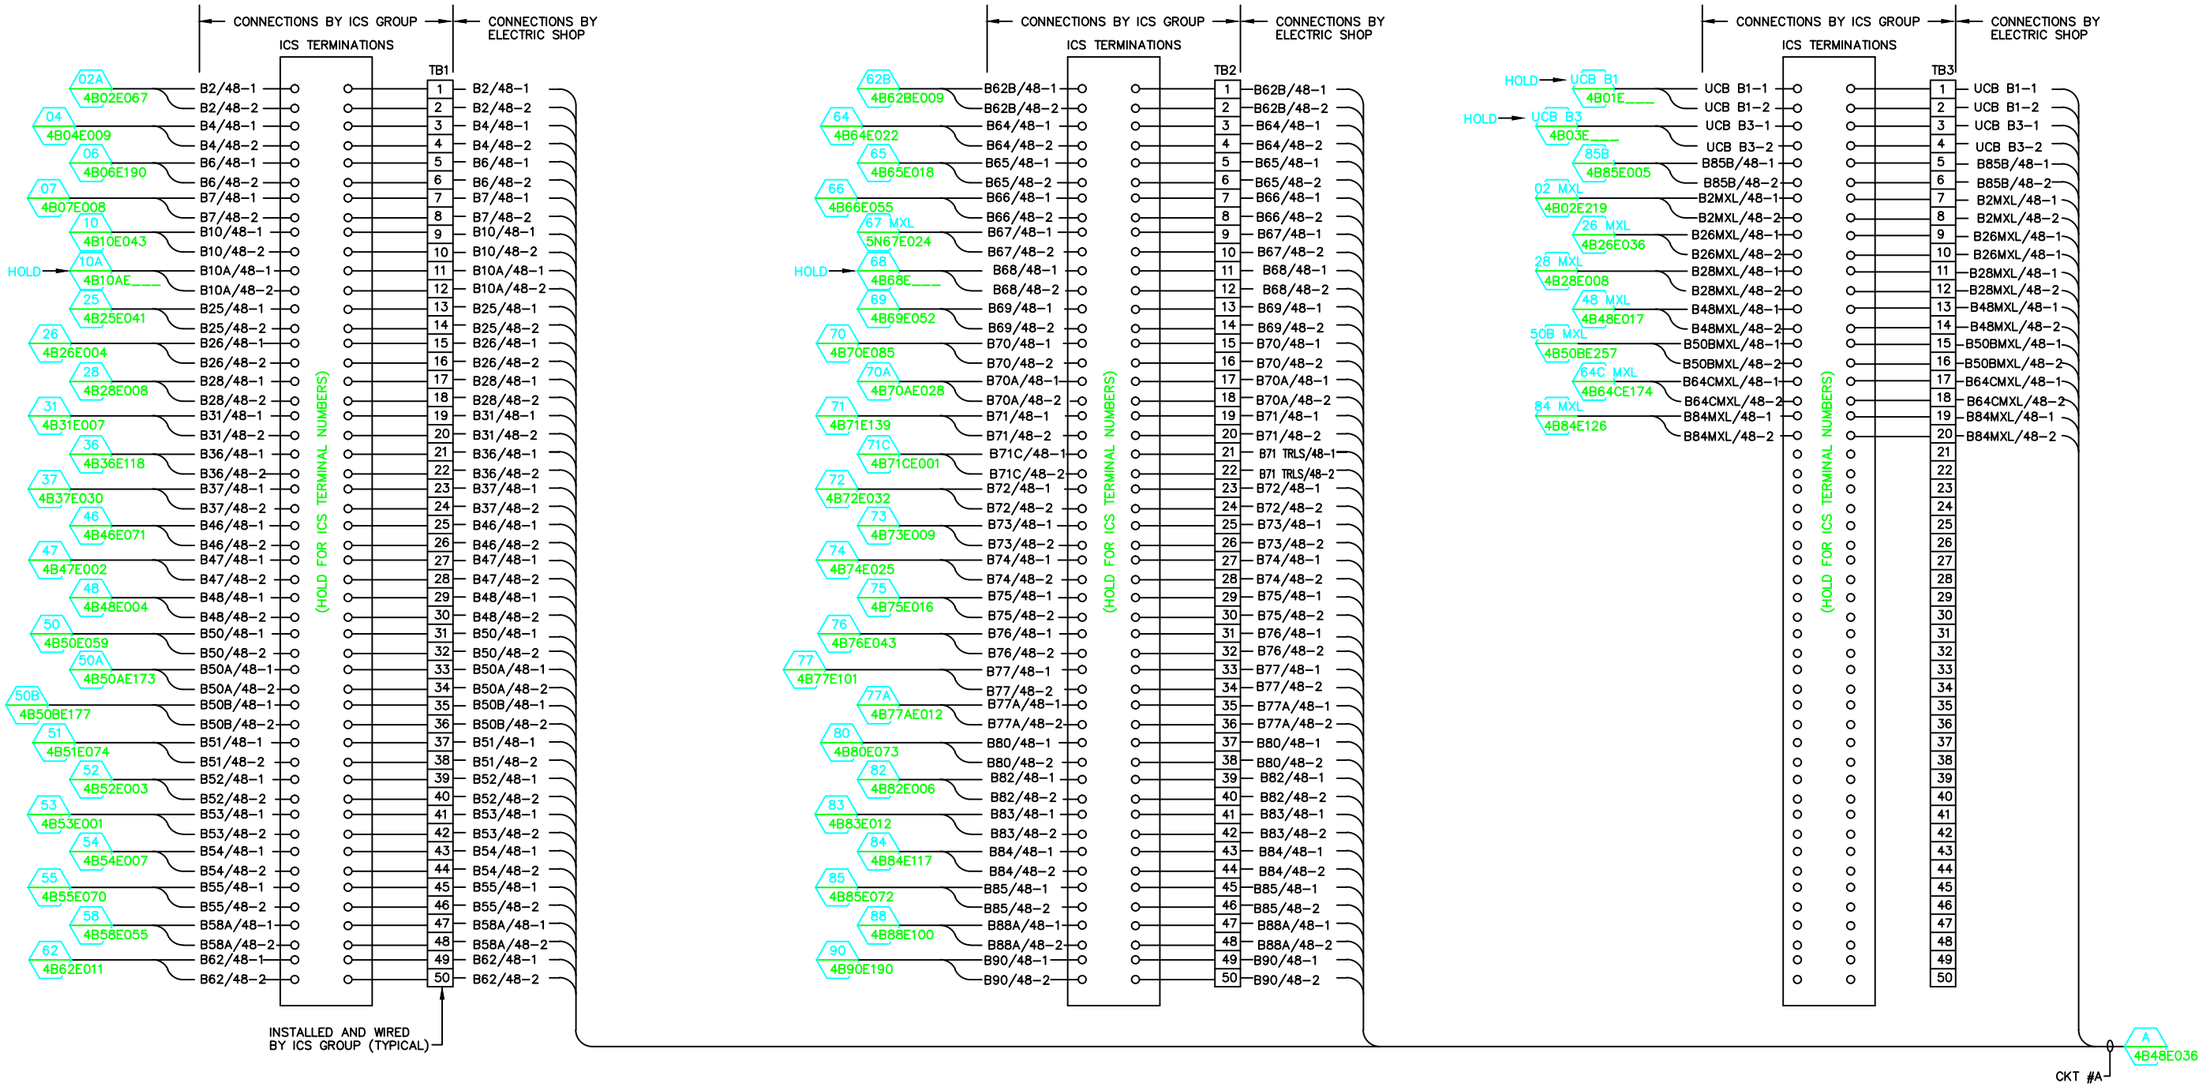

PROFESSIONAL SEAL (IF REVISION, APPLIES ONLY TO REVISED WORK)	TITLE 2 CONSTRUCTION 3/4/2005	ISSUE (PROGRESS, ESTIMATE, BID, CONSTRUCTION, CONFORMED, REVISION, RECORD)	REVISION NUMBER	DRAWN BY	CHECKED BY	APPR'D BY	DATE	REMARKS

48 FIRE ALARM
DIGITIZE FIRE ALARM SYSTEM
INPUT 32 EOL CONNECTION DIAGRAM

UNIVERSITY OF CALIFORNIA
LAWRENCE BERKELEY NATIONAL LABORATORY
FACILITIES DIVISION

DRAWN BY	AD	DATE 2/15/2005
CHECKED BY	MCG	3/4/2005
APPROVED BY	MCG	3/4/2005
CAD FILE PATH	00019046	
SCALE	As Noted	
DRAWING NO.	4B48E032_	SHEET
PROJECT NO.	FE5011	1 OF 1