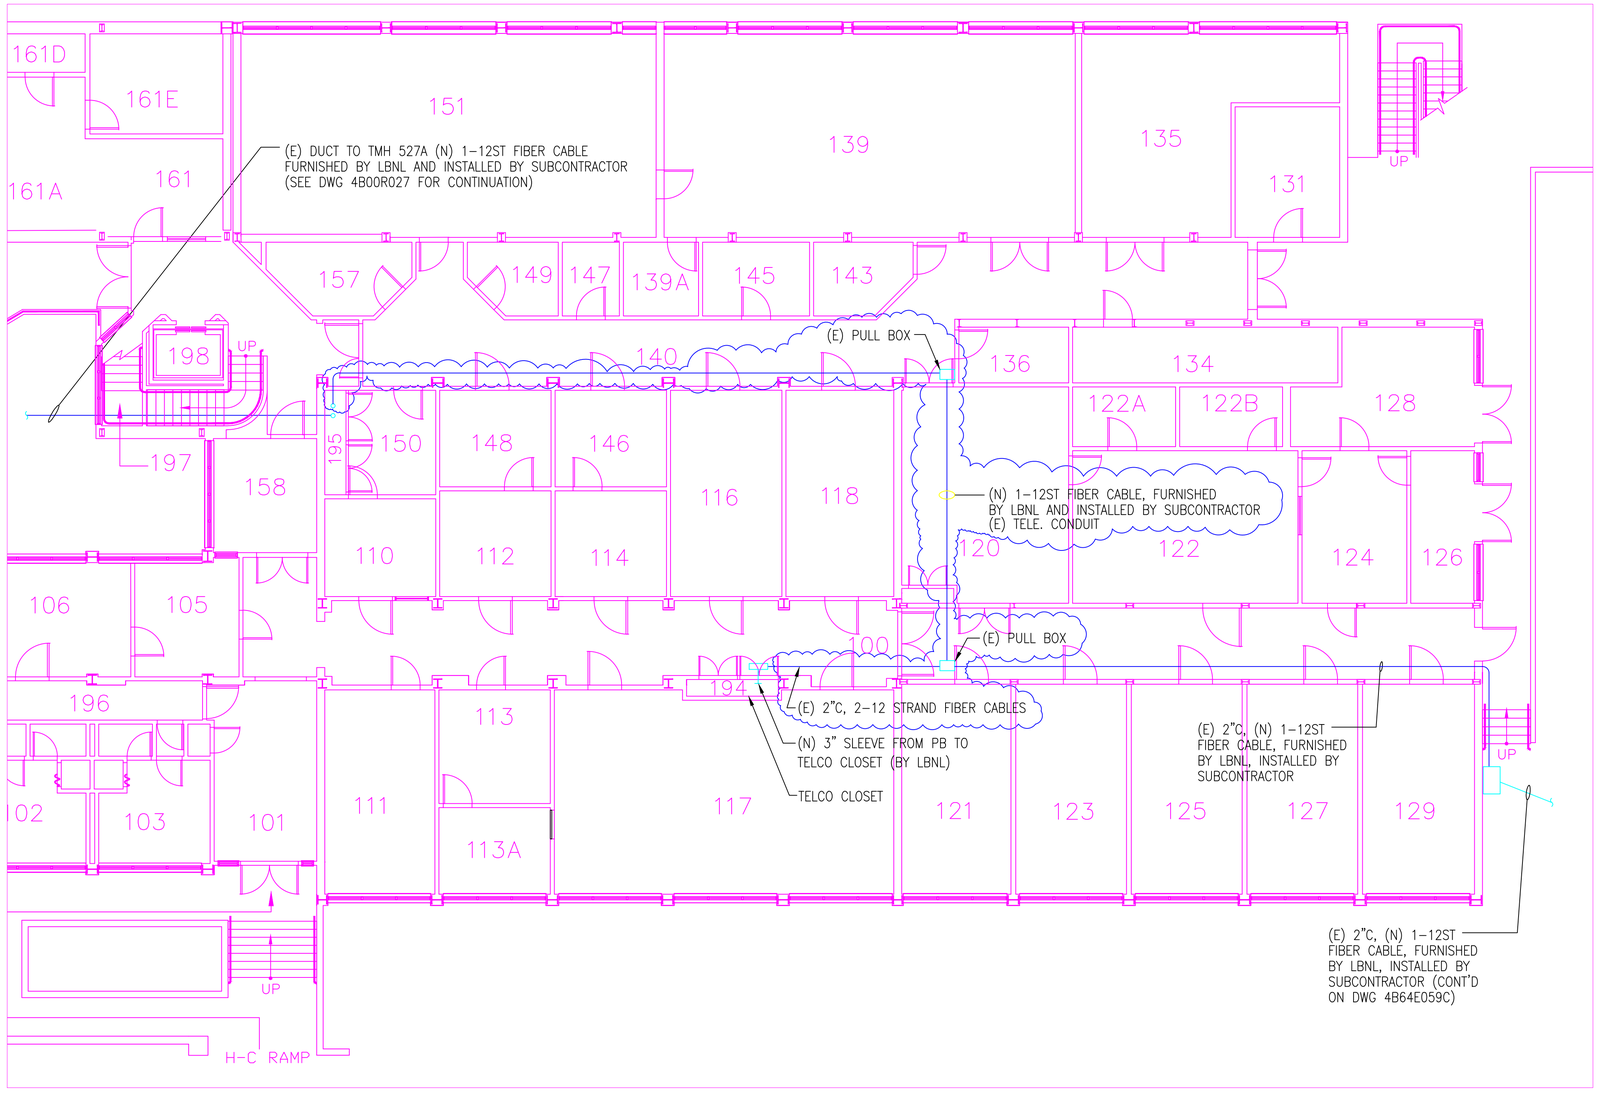

1 FLOOR PLAN-55-1
1/8" = 1'-0"

	TITLE 2 CONSTRUCTION A 2/15/2005						
		A	AD	MCG	MCG	02/24/05	REVISED CONDUIT RUN TO ROOM 195
PROFESSIONAL SEAL (IF REVISION, APPLIES ONLY TO REVISED WORK)	ISSUE (PROGRESS, ESTIMATE, BID, CONSTRUCTION, CONFORMED, REVISION, RECORD)	REVISION NUMBER	DRAWN BY	CHECKED BY	APPR'D BY	DATE	REMARKS

48
SCADA FIBER NETWORK
PARTIAL FLOOR PLANS

UNIVERSITY OF CALIFORNIA
LAWRENCE BERKELEY NATIONAL LABORATORY
FACILITIES DIVISION

DRAWN BY AD
DATE 2/15/2005
CHECKED BY
APPROVED BY
CAD FILE PATH 00019016
SCALE As Noted
DRAWING NO. 4B48E035A
SHEET E-5
5 OF 5
PROJECT NO. FE5012