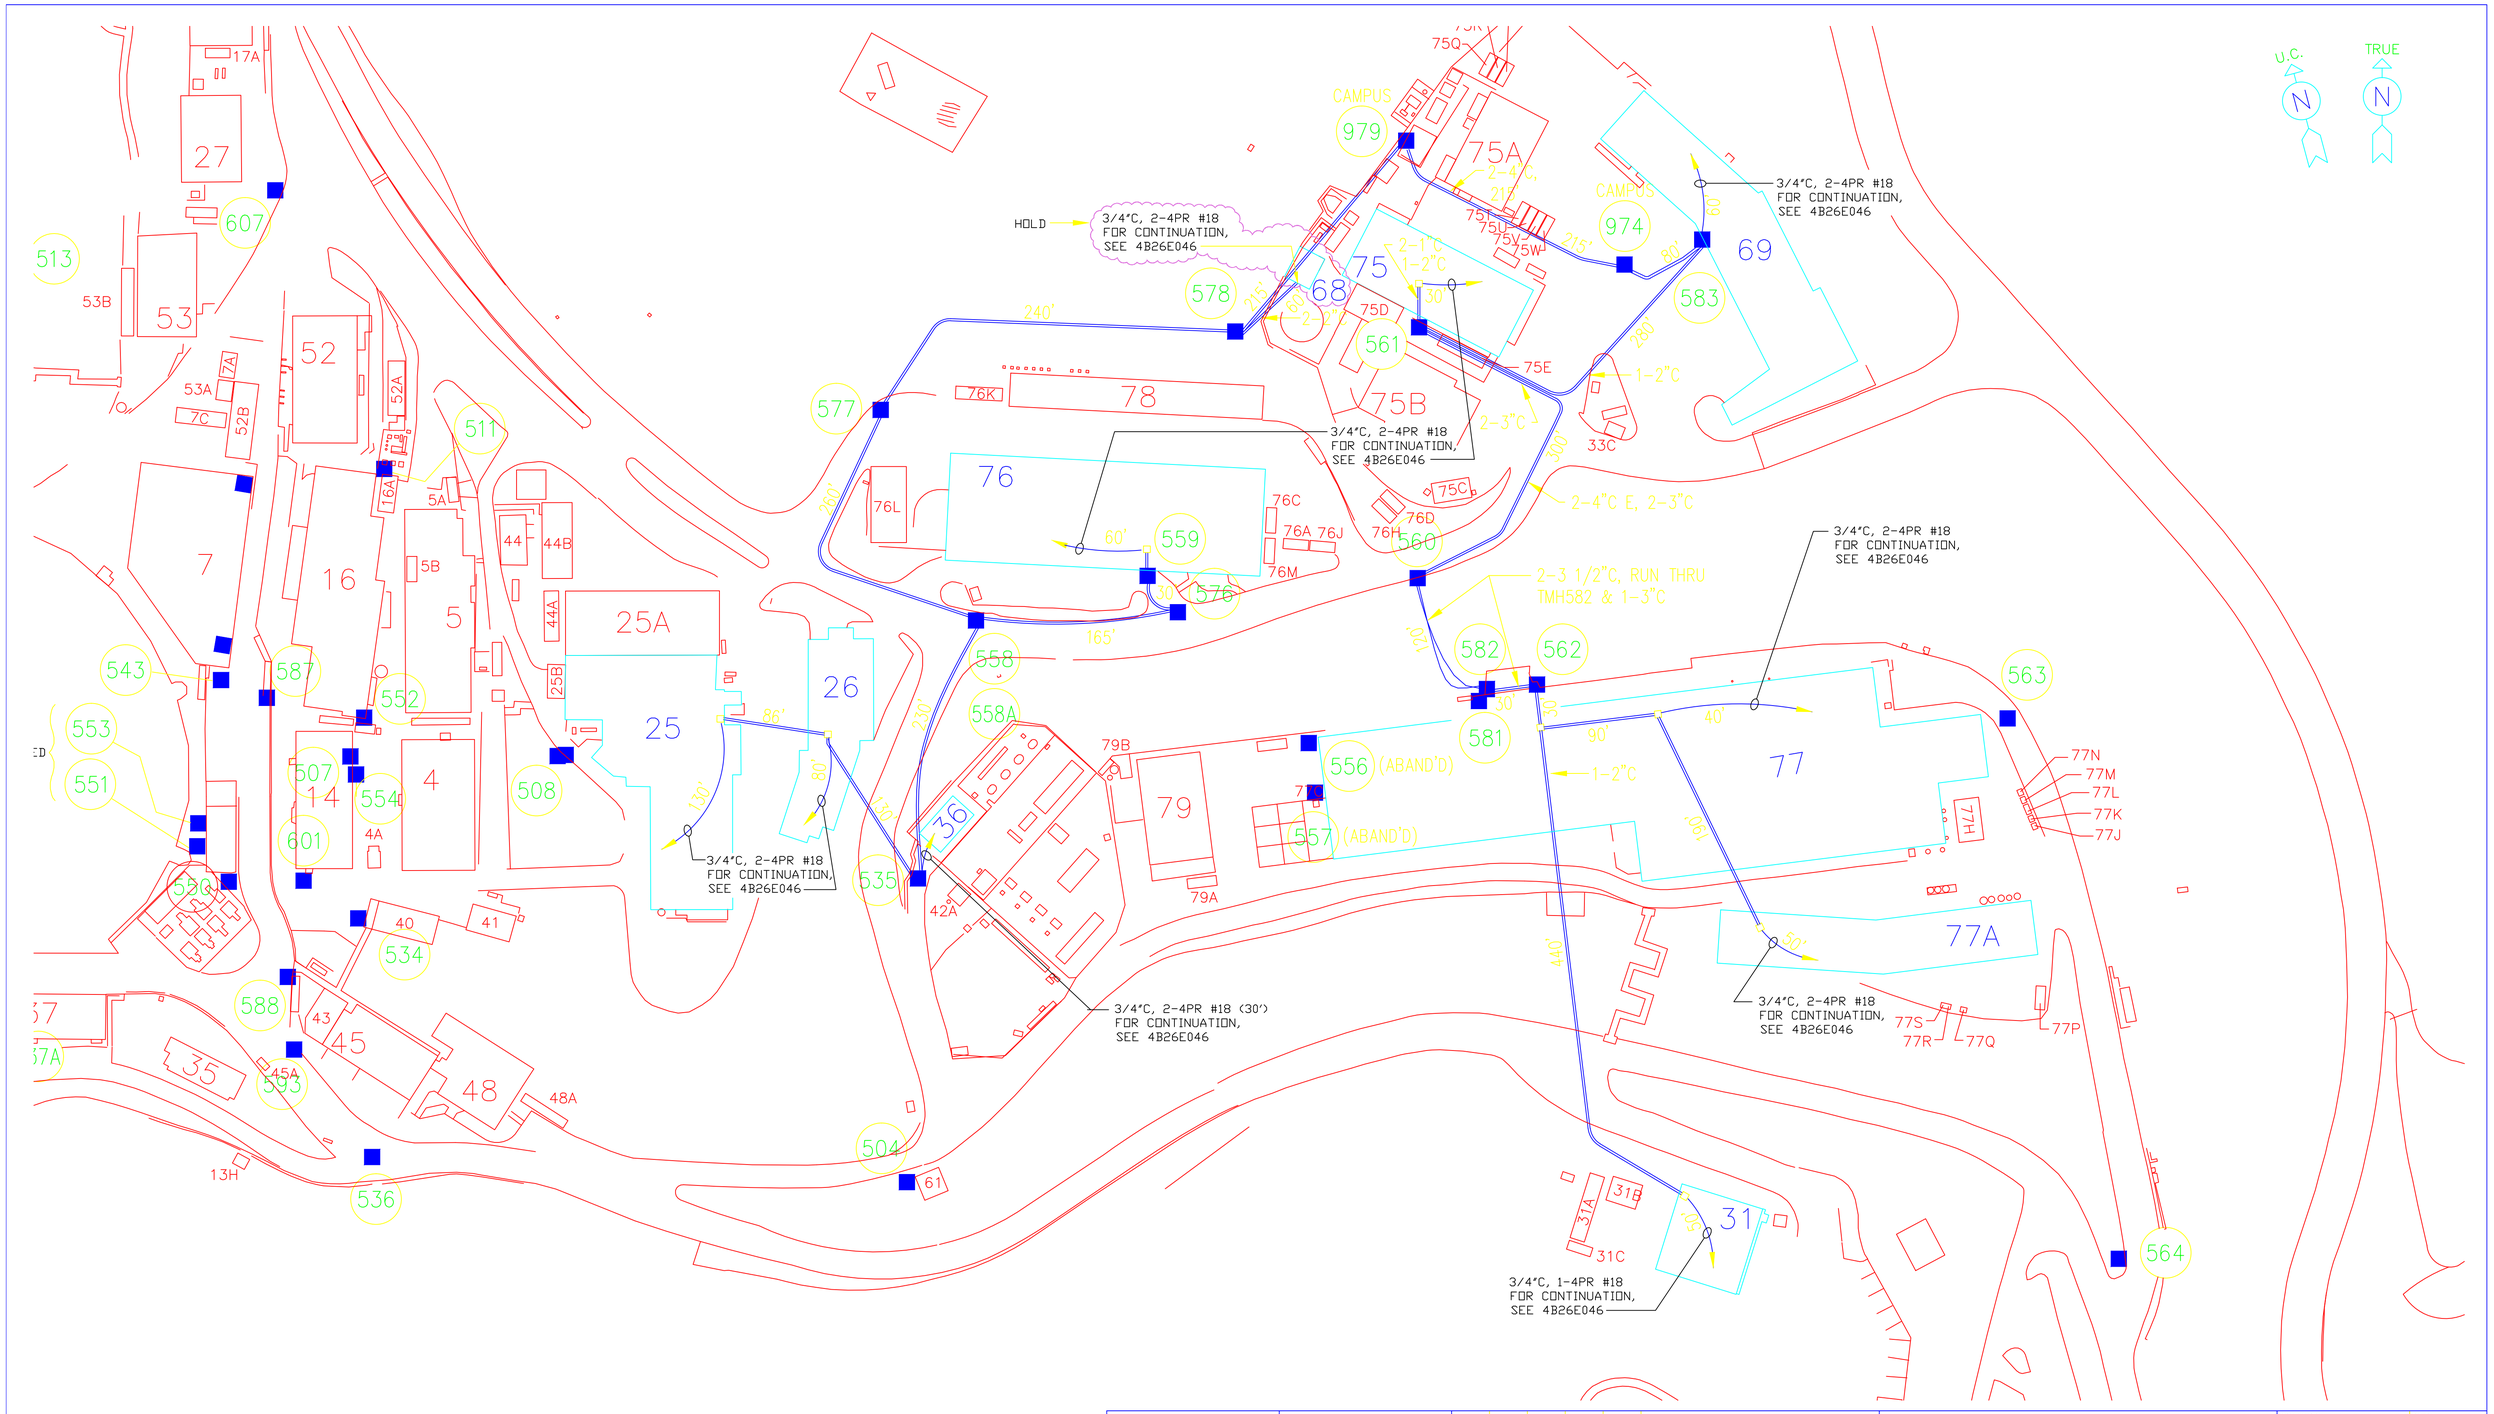

60' 0 60' 120'

SCALE: 1" = 60'

PROFESSIONAL SEAL (IF REVISION, APPLIES ONLY TO REVISED WORK)	ISSUE (PROGRESS, ESTIMATE, BID, CONSTRUCTION, CONFORMED, REVISION, AS-BUILT)	REVISION NUMBER	DRAWN BY	CHECKED BY	APPR'D BY	DATE	REMARKS	
	CONSTRUCTION 6/6/2006							

48 COPPER LOOP
MXL/MOI COPPER LOOP NO. 7
UNDERGROUND DUCTBANK

UNIVERSITY OF CALIFORNIA
LAWRENCE BERKELEY NATIONAL LABORATORY
FACILITIES DEPARTMENT

DRAWN BY	AD	DATE 1/3/2006
CHECKED BY	LDD	1/3/2006
APPROVED BY	MCD	1/3/2006
CAD FILE PATH	00019680	
SCALE	1"=60'-0"	
DRAWING NO.	4B48E056	SHEET
PROJECT NO.	FR1015	1 OF 1