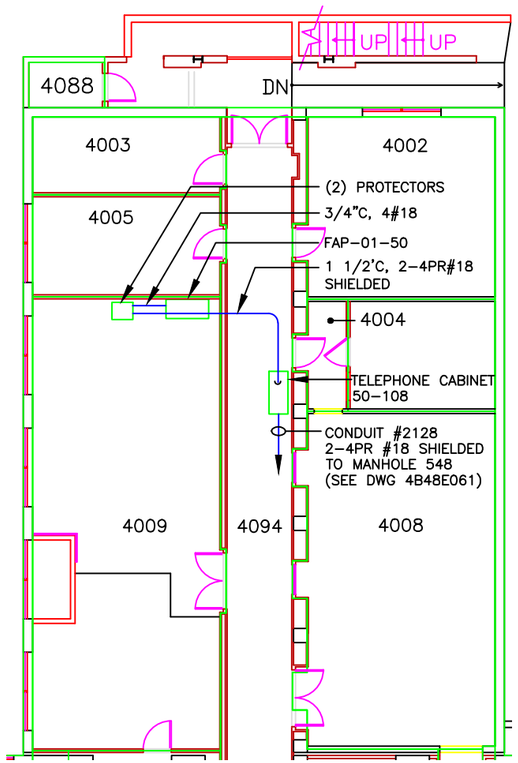

BUILDING 50 PARTIAL PLAN

SCALE: 1/8" =1'-0"

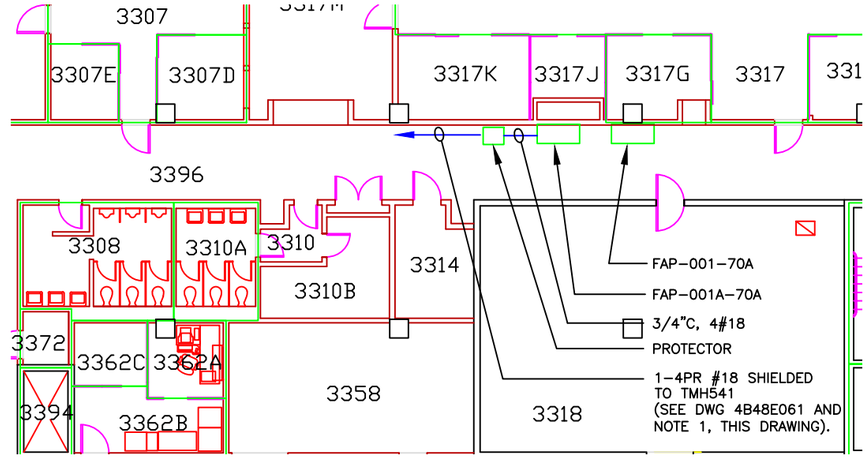

BUILDING 70A PARTIAL PLAN

SCALE: 1/8" =1'-0"

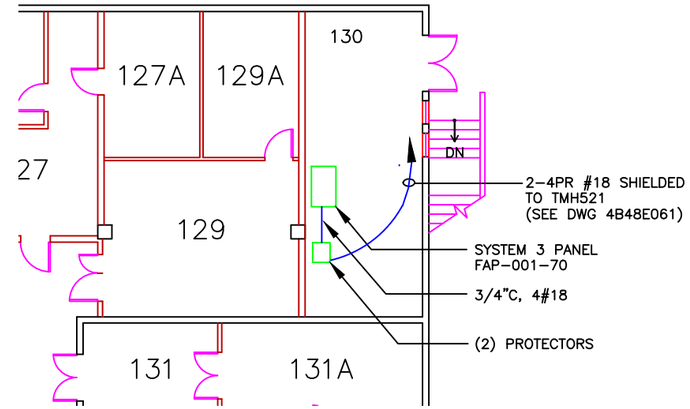

BUILDING 70 PARTIAL PLAN

SCALE: 1/8" =1'-0"

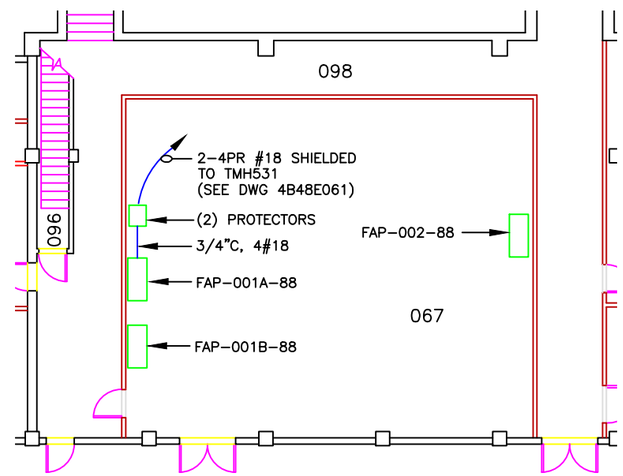

BUILDING 88 PARTIAL PLAN

SCALE: 1/8" =1'-0"

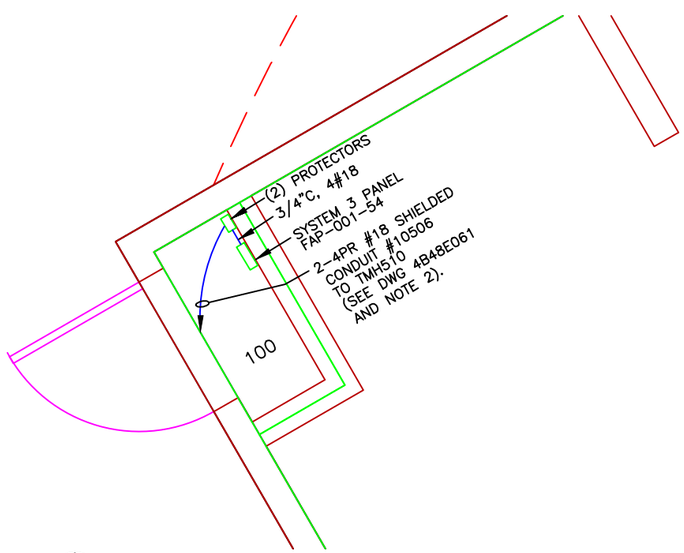

BUILDING 54 PARTIAL PLAN

SCALE: 3/4" =1'-0"

NOTES:

1. CONDUIT #1138, BETWEEN BUILDING 70B AND PULL BOX ON WEST EXTERIOR WALL OF 70A (NEAR LOWER 70A LOADING DOCK).

   ENTRANCE CONDUIT FROM PULL BOX, INTO BUILDING 70A, ROOM 1101 (70A T1.1).

   RISER CONDUIT SYSTEM FROM 70A T1.1 TO BUILDING 70A THIRD FLOOR PULL BOX.

   CONDUIT FROM BUILDING 70A, THIRD FLOOR PULL BOX TO BUILDING 70A NORTH HALLWAY TELEPHONE CLOSET (70A T3.1).

   PROVIDE NEW 1 INCH CONDUIT FROM 70A T3.1 TO FACP IN BUILDING 70A, HALLWAY 3396.

2. CONDUIT #10506 BETWEEN TMH510 AND BUILDING 54, ROOM 114.

   PROVIDE NEW CONDUIT BETWEEN BUILDING 54 ROOM 114 AND THE FACP IN BUILDING 54, ROOM 100.

PROFESSIONAL SEAL (IF REVISION, APPLIES ONLY TO REVISED WORK)	TITLE 2 3/2/2006	ISSUE (PROGRESS, ESTIMATE, BID, CONSTRUCTION, CONFORMED, REVISION, AS-BUILT)	REVISION NUMBER	DRAWN BY	CHECKED BY	APPR'D BY	DATE	REMARKS	

BLDG 50,54,70,70A,88,
MXL/MOI COPPER LOOP NO. 2
PLAN DRAWINGS

UNIVERSITY OF CALIFORNIA
LAWRENCE BERKELEY NATIONAL LABORATORY
FACILITIES DEPARTMENT

DRAWN BY	AD	DATE 1/3/2006
CHECKED BY	LDD	1/3/2006
APPROVED BY	MCD	1/3/2006
CAD FILE PATH	00021008	
SCALE	Full	
DRAWING NO.	4B48E063	SHEET
PROJECT NO.	FR1015	1 OF 1