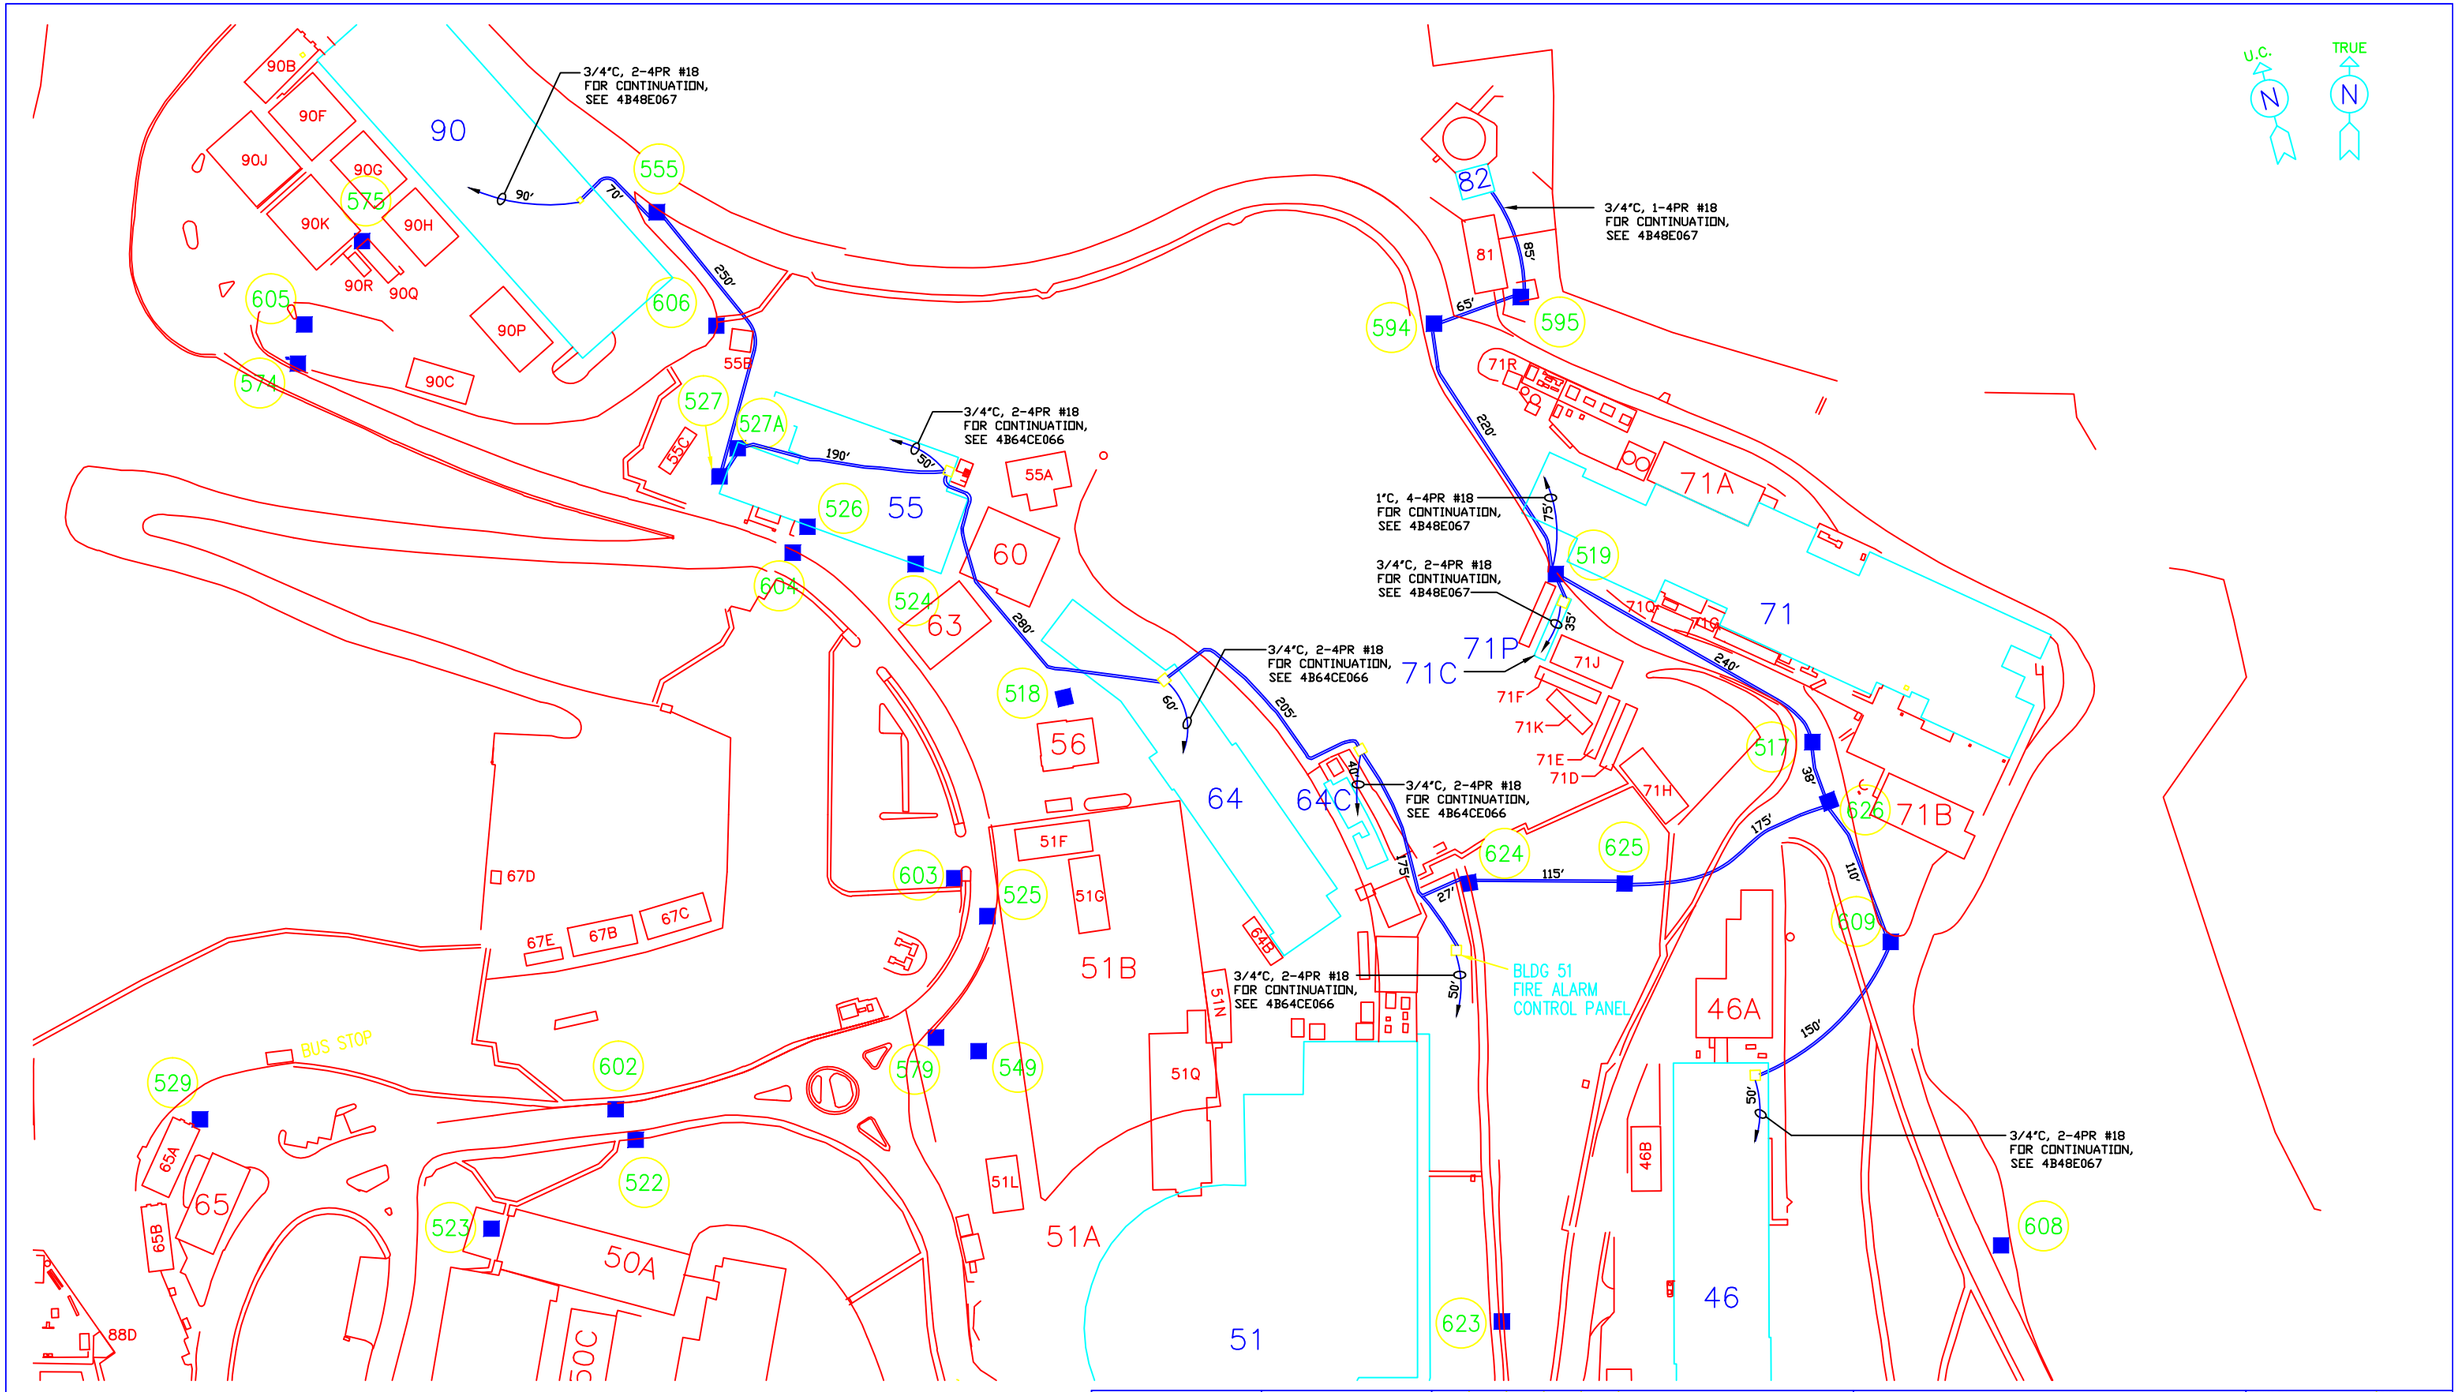

TITLE 2
2/16/2006

PROFESSIONAL SEAL (IF REVISION, APPLIES ONLY TO REVISED WORK)

ISSUE (PROGRESS, ESTIMATE, BID, CONSTRUCTION, CONFORMED, REVISION, AS-BUILT)	REVISION NUMBER	DRAWN BY	CHECKED BY	APPR'D BY	DATE	REMARKS

48 COPPER LOOP
MXL/MOI COPPER LOOP NO. 3
UNDERGROUND DUCTBANK

UNIVERSITY OF CALIFORNIA
LAWRENCE BERKELEY NATIONAL LABORATORY
FACILITIES DEPARTMENT

		DATE
DRAWN BY	AD	1/3/2006
CHECKED BY	AD	1/3/2006
APPROVED BY	LDD	1/3/2006
CAD FILE PATH	00021041	
SCALE	1"=60'-0"	

DRAWING NO. 4B48E065
SHEET 1 OF 1
PROJECT NO. FR1015