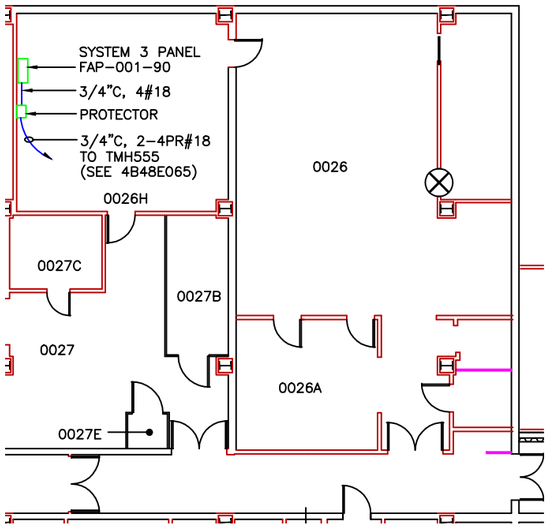

BUILDING 90 PARTIAL PLAN

SCALE: 1/8"=1'-0"

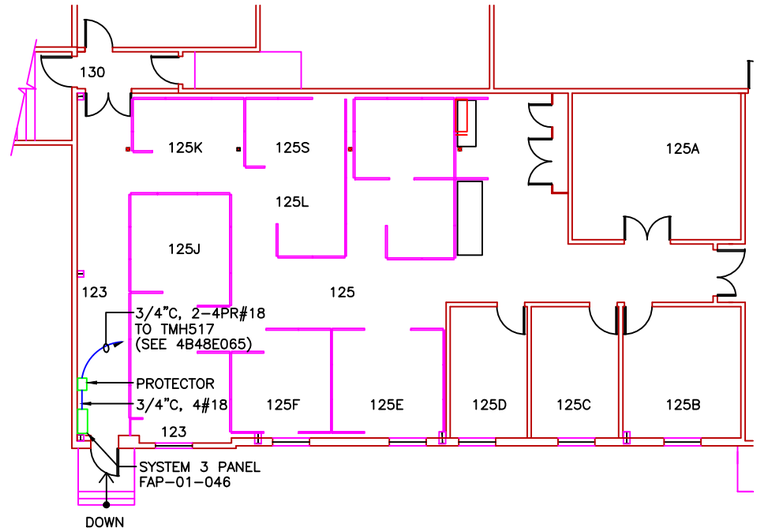

BUILDING 46 PARTIAL PLAN

SCALE: 1/8"=1'-0"

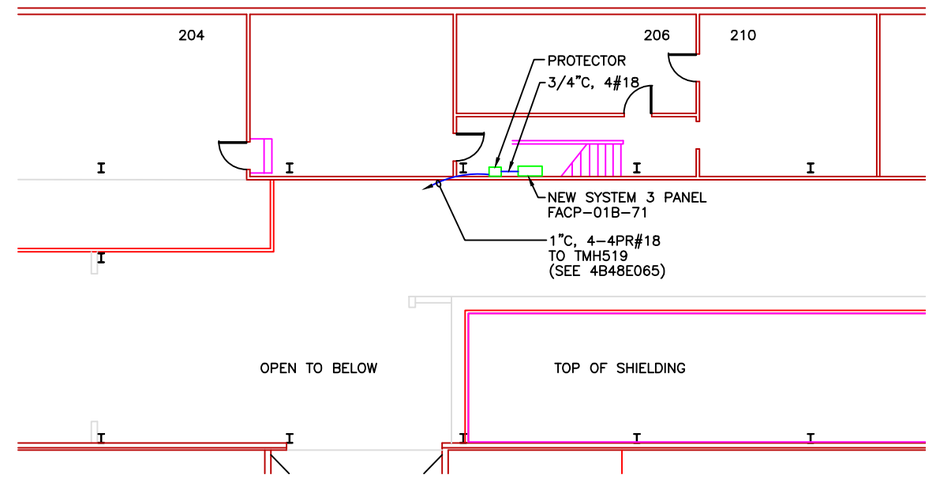

BUILDING 71 PARTIAL PLAN

SCALE: 1/8"=1'-0"

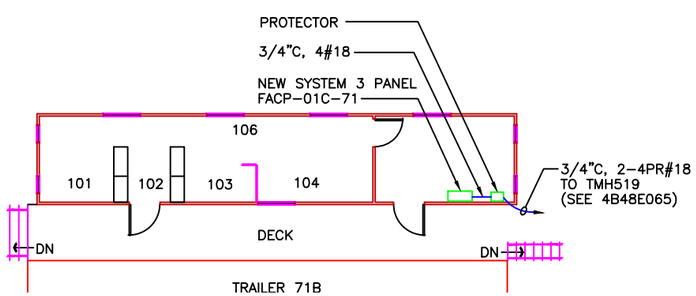

BUILDING 71C (TRAILER) PARTIAL PLAN

SCALE: 1/8"=1'-0"

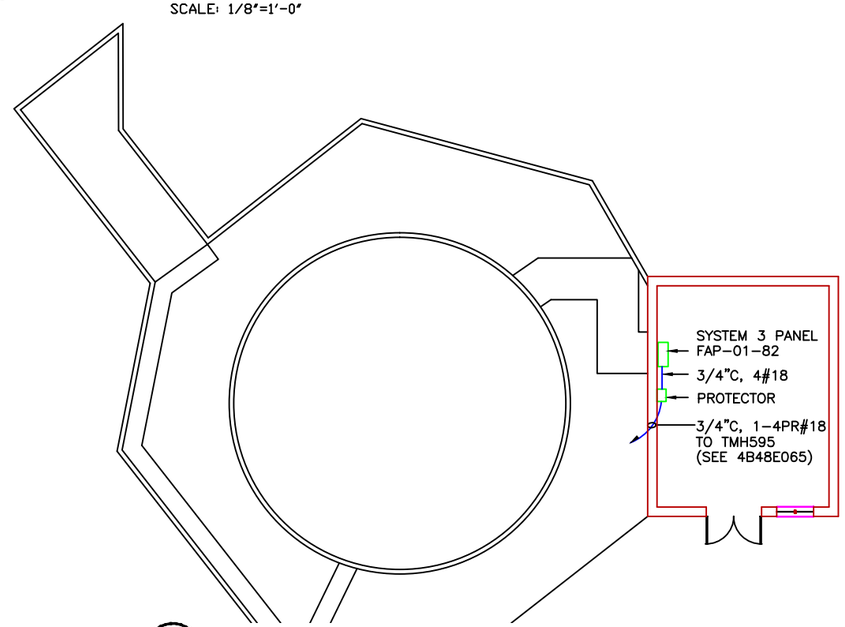

BUILDING 82 PARTIAL PLAN

SCALE: 1/8"=1'-0"

PROFESSIONAL SEAL (IF REVISION, APPLIES ONLY TO REVISED WORK)	TITLE 2 CONSTRUCTION 3/15/2006	ISSUE (PROGRESS, ESTIMATE, BID, CONSTRUCTION, CONFORMED, REVISION, RECORD)	REVISION NUMBER	DRAWN BY	CHECKED BY	APPR'D BY	DATE	REMARKS	BLDG 46,71,71C,82,90, MXL/MOI COPPER LOOP NO. 3 PARTIAL PLAN DRAWINGS

UNIVERSITY OF CALIFORNIA
LAWRENCE BERKELEY NATIONAL LABORATORY
FACILITIES DIVISION

DRAWN BY	AD	DATE 1/3/2006
CHECKED BY	LDD	1/3/2006
APPROVED BY	MCD	1/3/2006
CAD FILE PATH	00021073	
SCALE	Full	
DRAWING NO.	4B48E067	SHEET 1 OF 1
PROJECT NO.	FR1015	