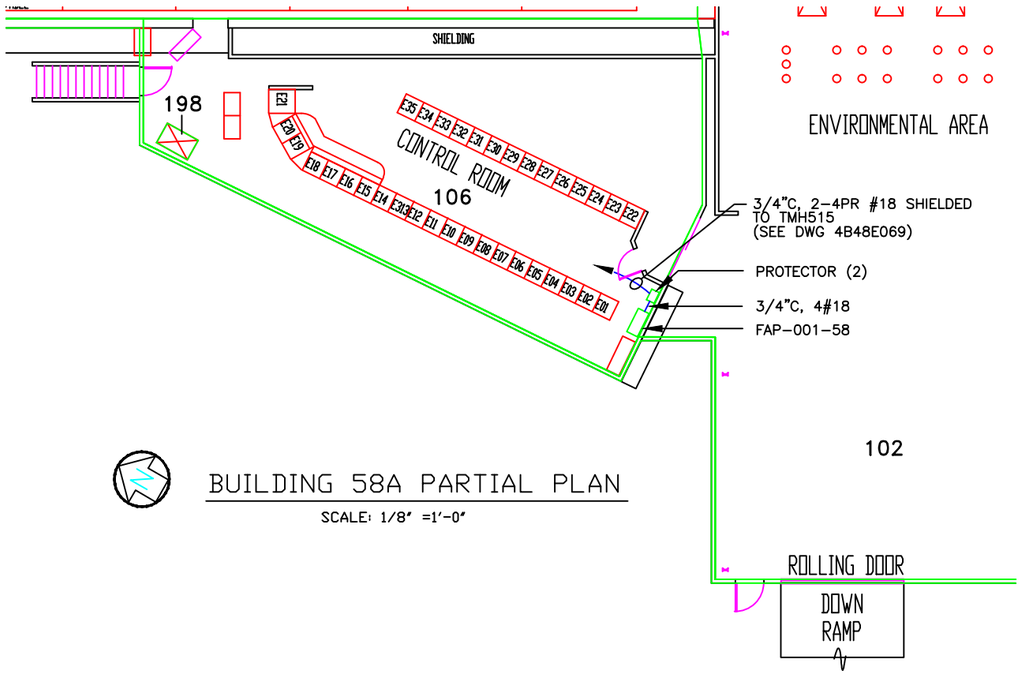

BUILDING 58A PARTIAL PLAN

SCALE: 1/8" =1'-0"

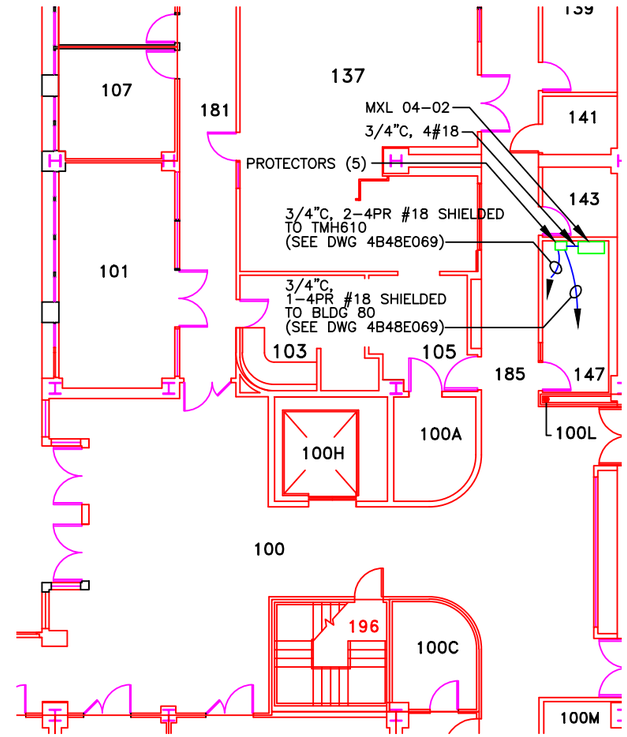

BUILDING 02 PARTIAL PLAN

SCALE: 1/8" =1'-0"

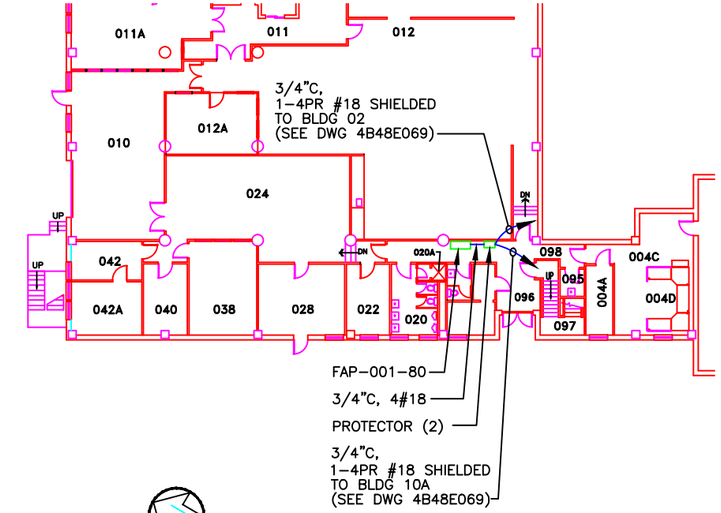

BUILDING 80 PARTIAL PLAN

SCALE: 1/16" =1'-0"

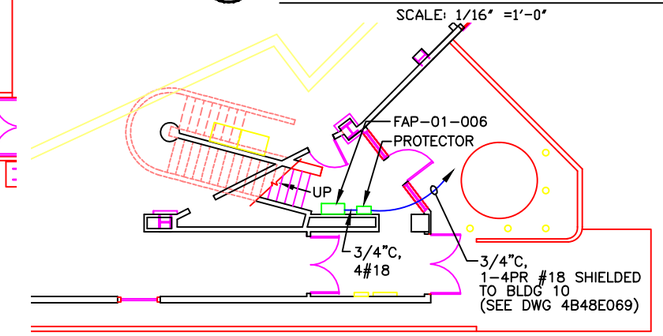

BUILDING 06 PARTIAL PLAN

SCALE: 1/8" =1'-0"

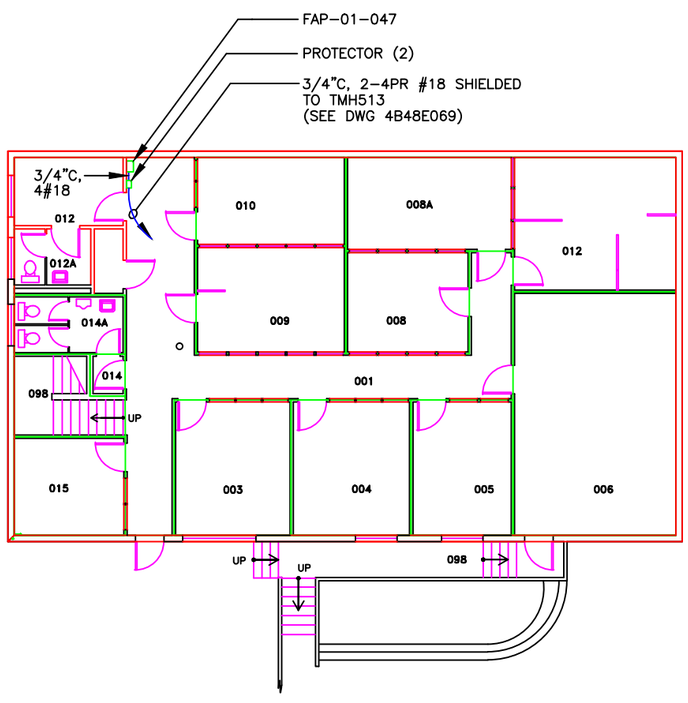

BUILDING 47 PARTIAL PLAN

SCALE: 1/8" =1'-0"

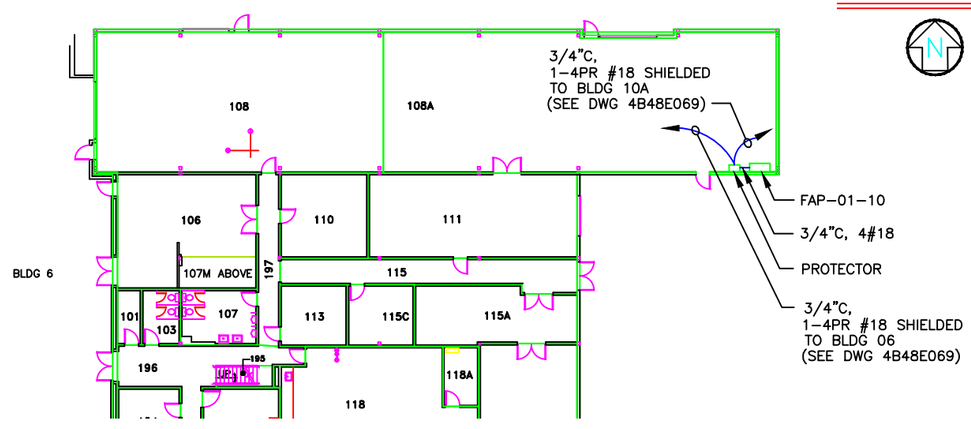

BUILDING 10 PARTIAL PLAN

SCALE: 1/16" =1'-0"

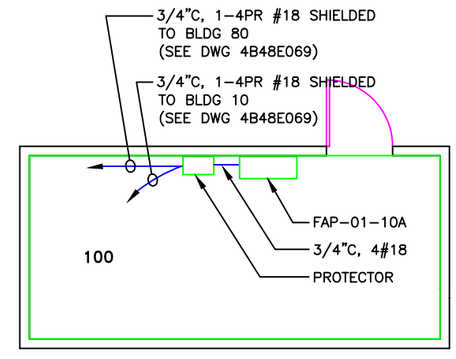

BUILDING 10A PARTIAL PLAN

SCALE: 1/4" =1'-0"

PROFESSIONAL SEAL (IF REVISION, APPLIES ONLY TO REVISED WORK)	TITLE 2 3/21/2006	ISSUE (PROGRESS, ESTIMATE, BID, CONSTRUCTION, CONFORMED, REVISION, AS-BUILT)	REVISION NUMBER	DRAWN BY	CHECKED BY	APPR'D BY	DATE	REMARKS	48 MXL/MOI COPPER LOOP NO. 4 PLAN DRAWINGS

DRAWN BY	AD	DATE 3/21/200
CHECKED BY	LDD	3/21/200
APPROVED BY	MCD	3/21/200
CAD FILE PATH	00021103	
SCALE	As Noted	

UNIVERSITY OF CALIFORNIA
LAWRENCE BERKELEY NATIONAL LABORATORY
FACILITIES DEPARTMENT

DRAWING NO. 4B48E070 — SHEET 1 OF1

PROJECT NO. FR1015