


ROOM 1156
LOCATION PLAN

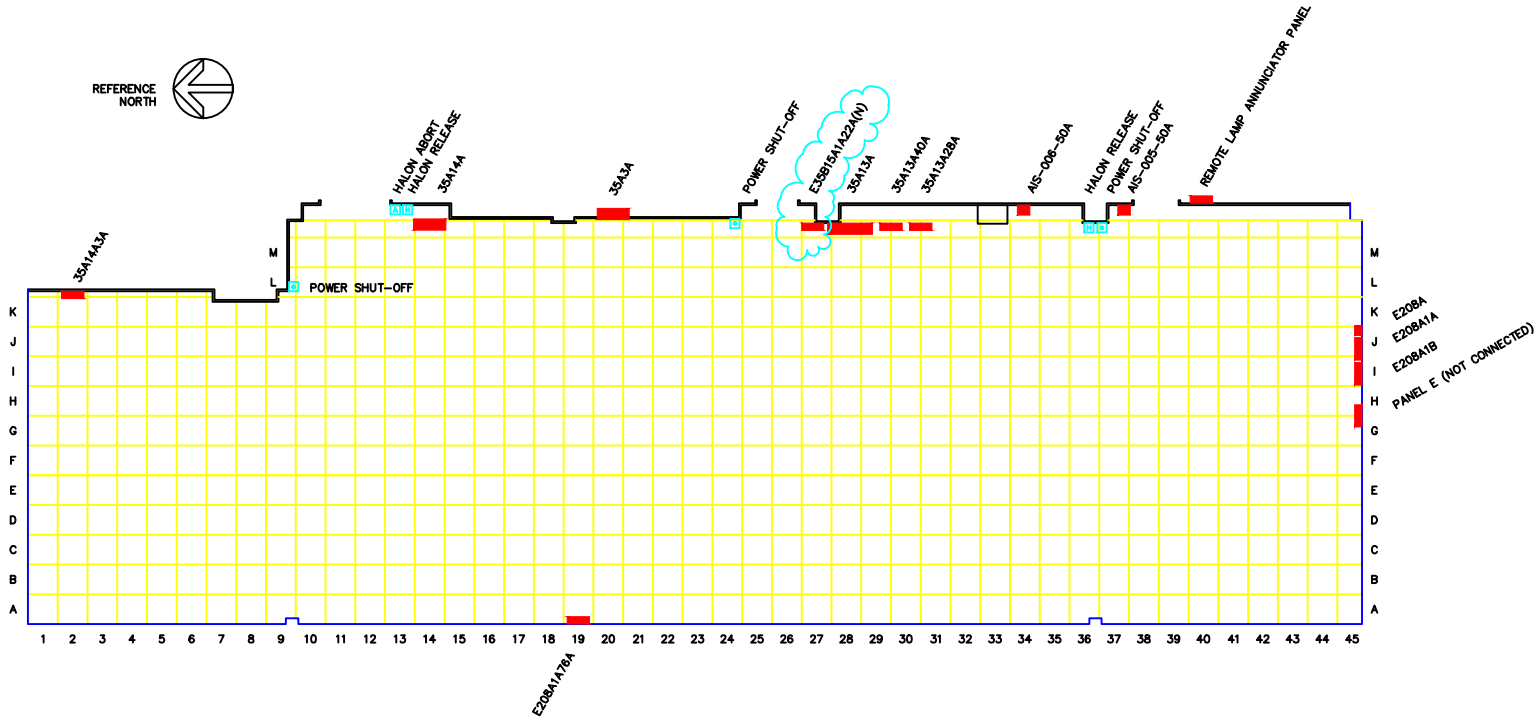


## REFERENCE DRAWINGS

| | |
|---|---|
| 6B50AE051 | BLDG. 50A FIRE ALARM SYSTEM CONTROL PANEL NO. 2 WIRING DIAGRAM |
| 6B50AE053 | BLDG. 50A FIRE ALARM SYSTEM REMOTE LAMP ANNUNCIATORS PANELS WIRING DIAGRAM |
| 4B50AE056 | BLDG. 50A COMPUTER ROOM 1156 UNDERFLOOR RECEPTACLE LAYOUT |
| 4B50AE068 | BLDG. 50A, ROOMS 0155 & 1156 EMERGENCY POWER SHUTDOWN ELEMENTARY & WIRING DIAGRAM |
| Z8564 | STD X5 12 CHANNEL TROUBLE LIGHT ALARM W/FLASHER SCHEMATIC |

| REVISION NUMBER | DRAWN BY | CHECKED BY | APPVD BY | DATE | REMARKS |
|---|---|---|---|---|---|
| A | ROB | MCG | MCG | 3/18/98 | ADD PANEL E35B15A1A22A |

50A ROOM 155 & 1156
EMERGENCY POWER SHUTDOWN
LOCATION PLANS

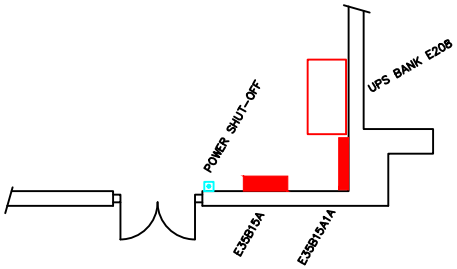UNIVERSITY OF CALIFORNIA LAWRENCE BERKELEY LABORATORY
FACILITIES DEPARTMENT

DRAWN BY
DATE
CHECKED BY
APPROVED BY
CAD FILE PATH 00004437
SCALE As Noted
DRAWING NO. 4B50AE069A
SHEET 1 OF 1
PROJECT NO. 153784