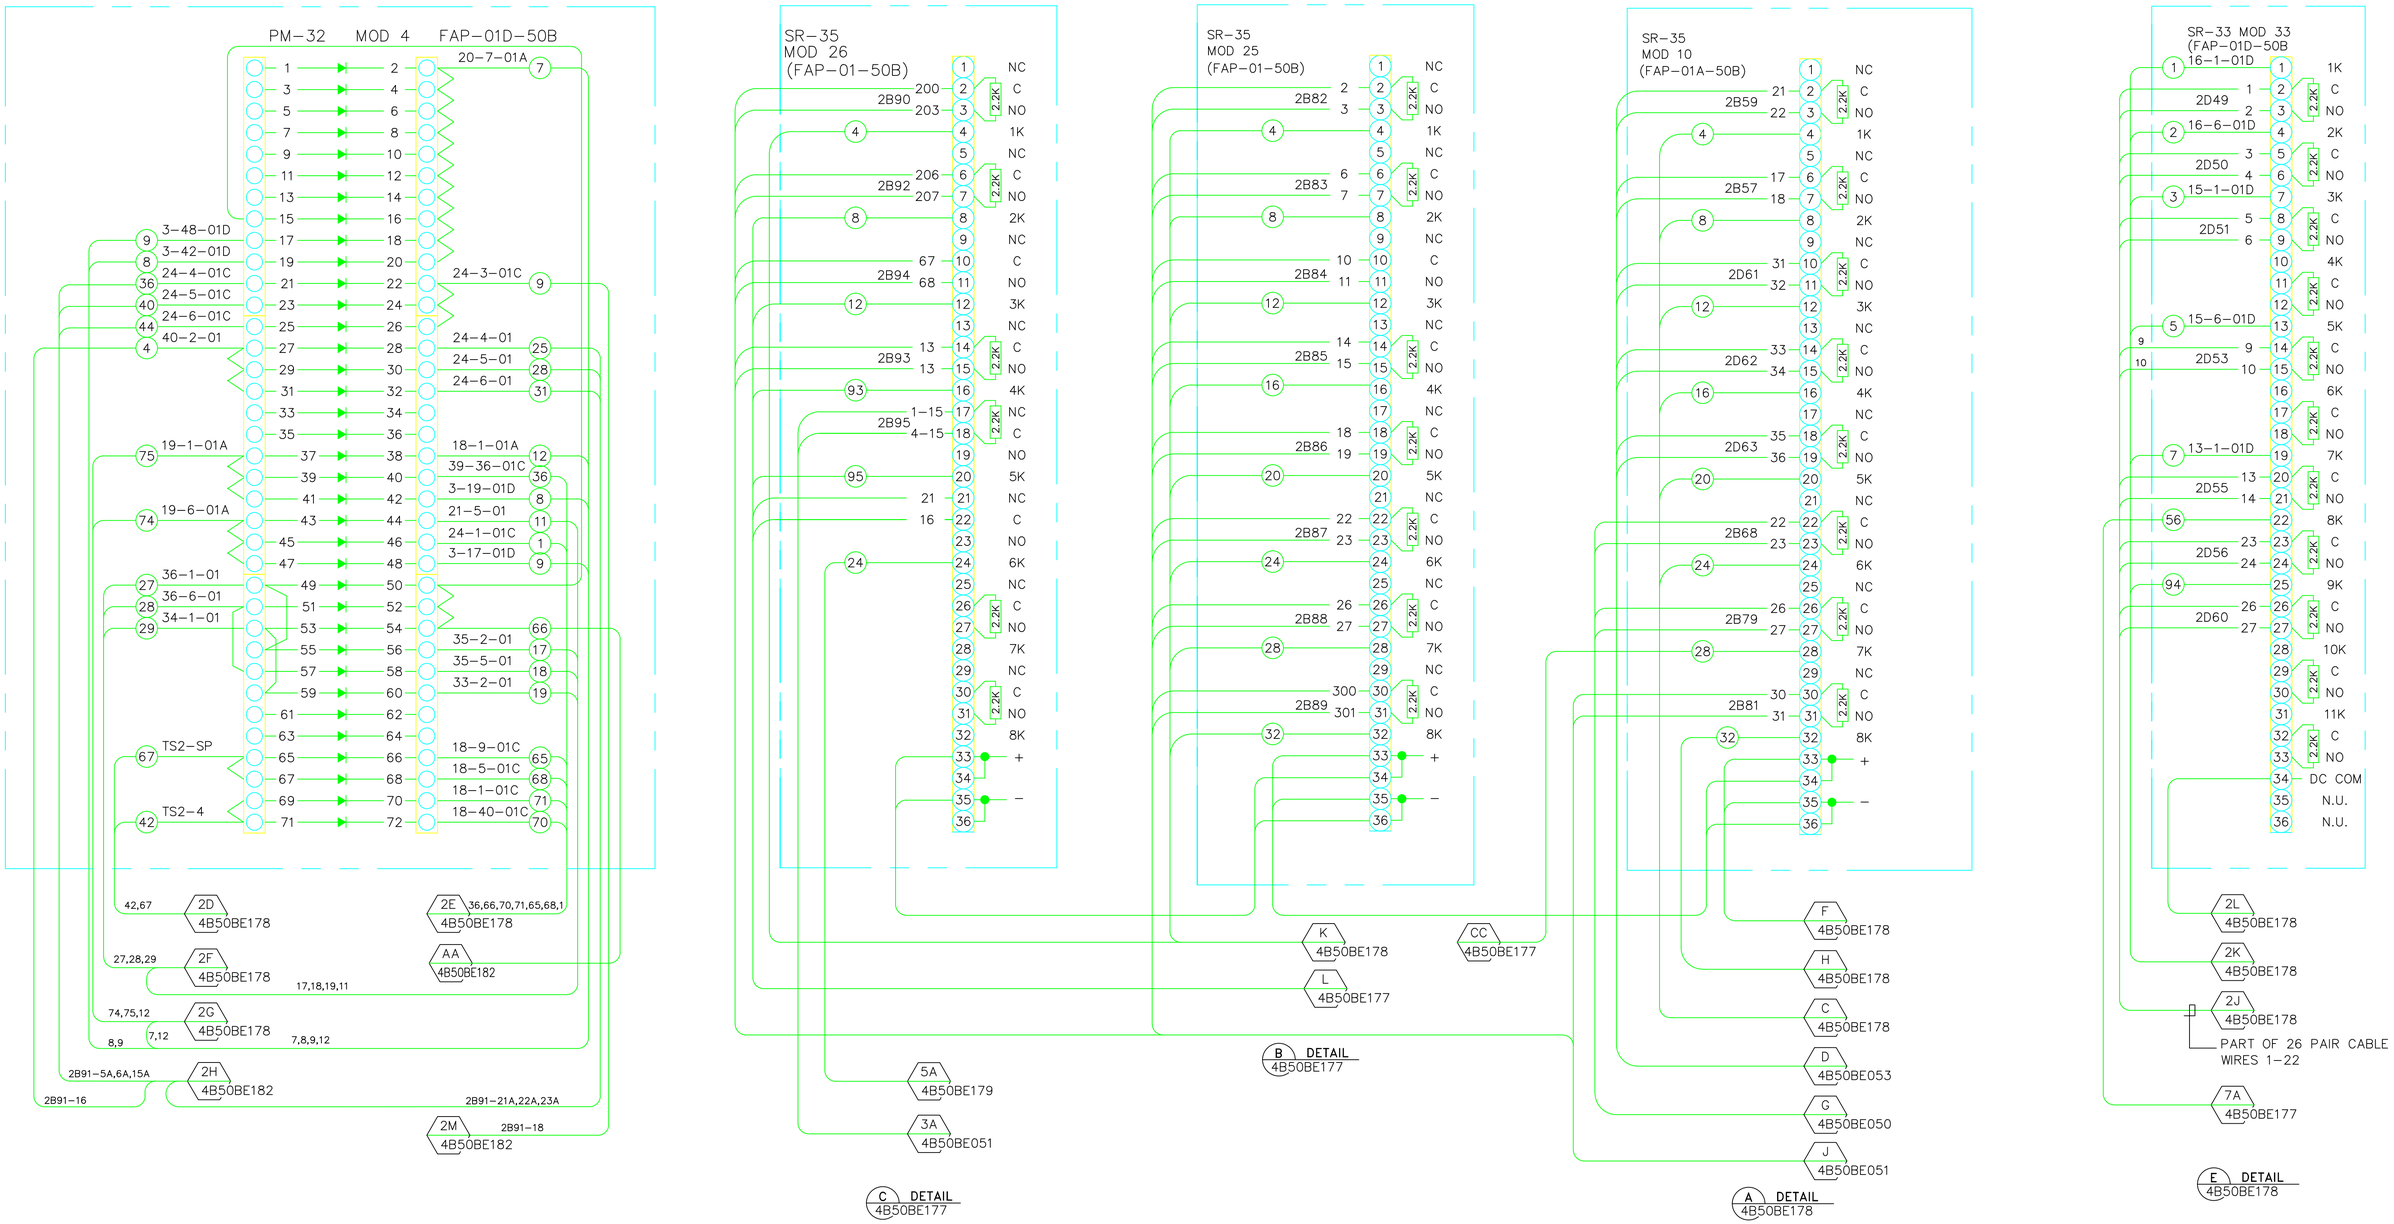

	TITLE 2 CONSTRUCTION G 11/12/2007	G	AD	LDD	MCD	11/12/07	FIRE ALARM SYSTEM UPGRADE
		F	MRC	MCG	MCG	06/23/04	PHASE III FIRE ALARM UPGRADE
		E	GMS	MCG	MCG	04/16/02	ELEVATOR RECALL
		D	IPM	VDA	MCG	11/13/03	AS-BUILT
		C	TK	MCG	MCG	08/21/01	NEW INSTALLATION (FX-1051)
		B	TK	MCG	MCG	08/21/01	DEMOLITION (FX-1051)
		A	ROB	ROB	MCG	11/21/96	FOR FIELD VERIFICATION
PROFESSIONAL SEAL (IF REVISION, APPLIES ONLY TO REVISED WORK)	ISSUE (PROGRESS, ESTIMATE, BID, CONSTRUCTION, CONFORMED, REVISION, RECORD)	REVISION NUMBER	DRAWN BY	CHECKED BY	APPR'D BY	DATE	REMARKS

50B FIRE ALARM SYSTEM
SYS 3 PANEL FAP-01D, PM-2, SR-33, AND SR-35 DIAGRAMS

UNIVERSITY OF CALIFORNIA
LAWRENCE BERKELEY NATIONAL LABORATORY
FACILITIES DIVISION

DRAWN BY	ROB	DATE 11/12/1996
CHECKED BY	JH	11/12/1996
APPROVED BY	MCG	11/12/1996
CAD FILE PATH	00022837	
SCALE	As Noted	
DRAWING NO.	4B50BE179G	SHEET 1 OF 1
PROJECT NO.	FB4010	