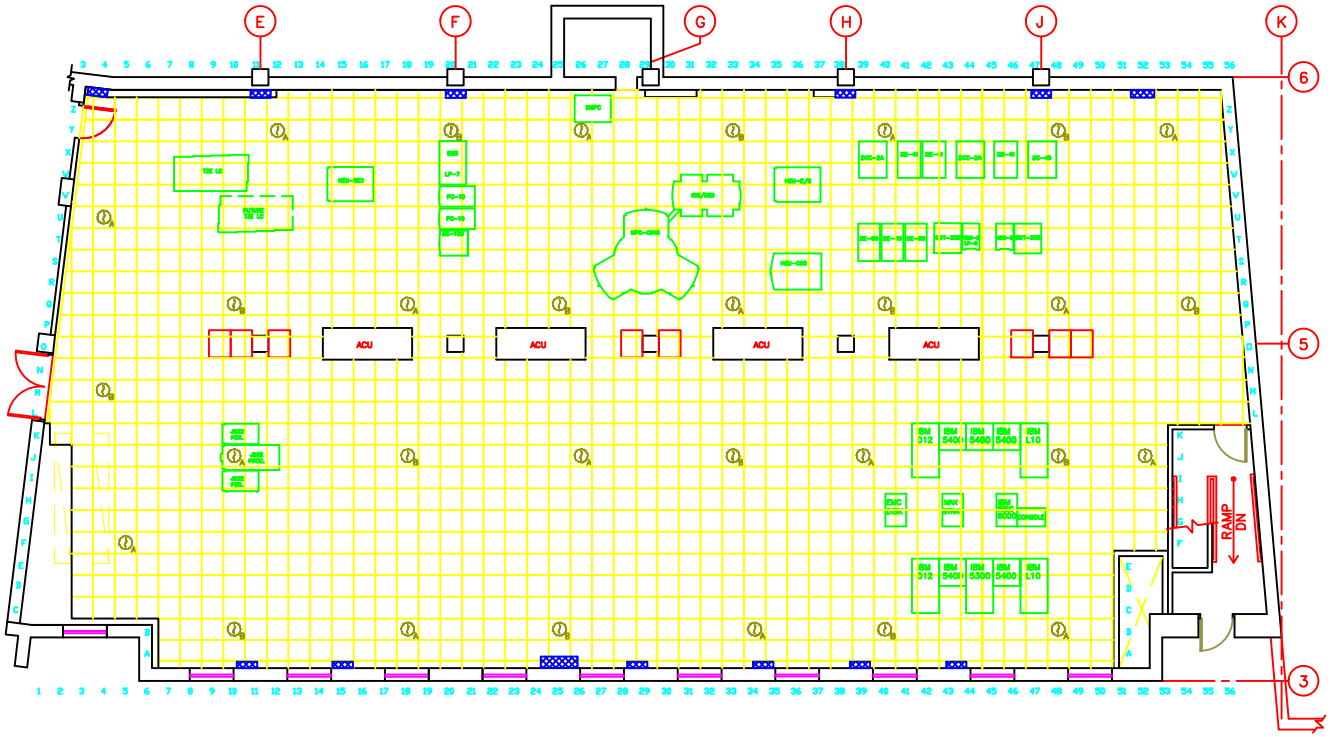

FLOOR SMOKE DETECTOR LOCATION MAP

A	ROB					ADD FLOOR SMOKE DETECTORS
REVISION NUMBER	DRAWN BY	CHECKED BY	APPR'D BY	DATE	REMARKS	

50B NERSC MODIFICATIONS
RM 1275 FIRE ALARM
SMOKE DETECTOR FLOOR MAP

UNIVERSITY OF CALIFORNIA LAWRENCE BERKELEY LABORATORY
FACILITIES DEPARTMENT

DRAWN BY ROB — DATE 03/21/96
CHECKED BY
APPROVED BY
CAD FILE PATH
SCALE 3/16" = 1'-0"
DRAWING NO. 4B50BE212A — SHEET E
PROJECT NO. 120977