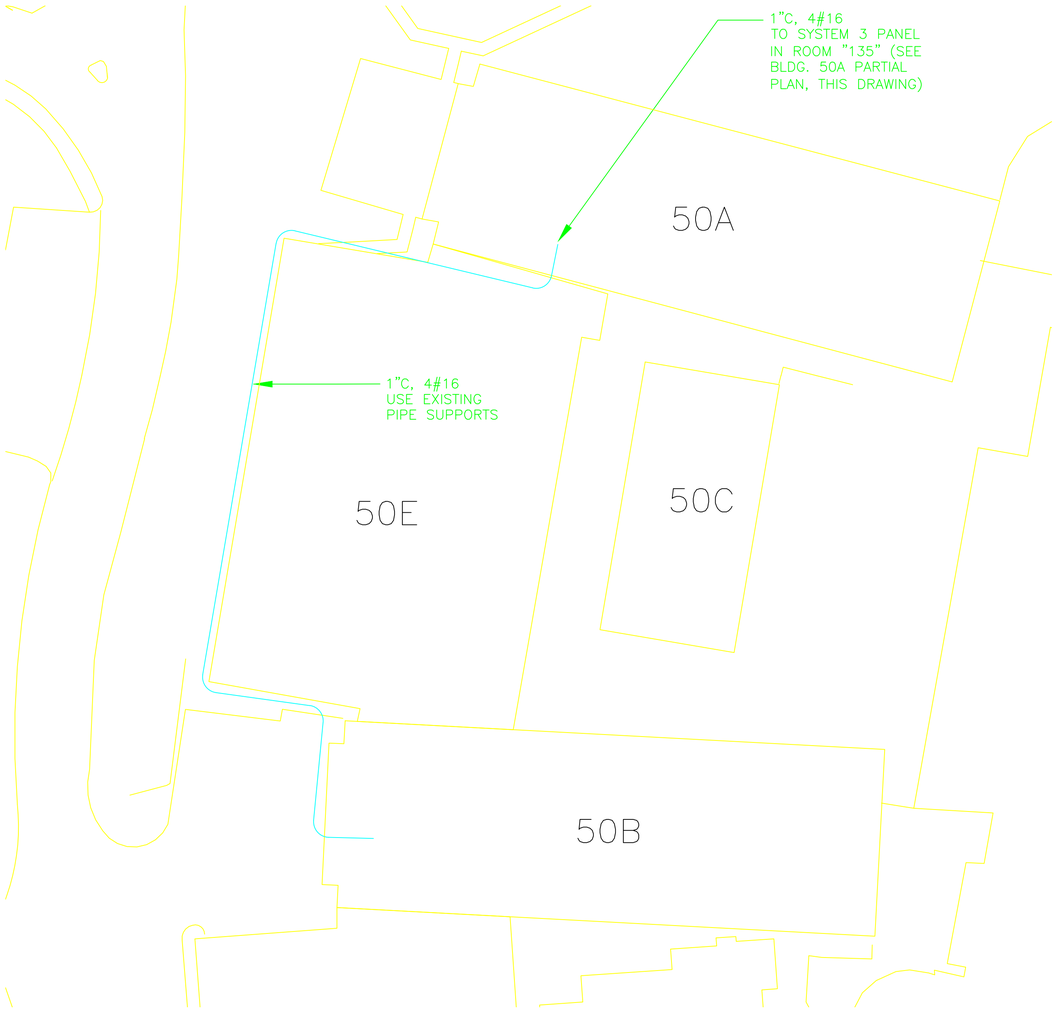

PARTIAL SITE PLAN

SCALE: 1"=20'-0"

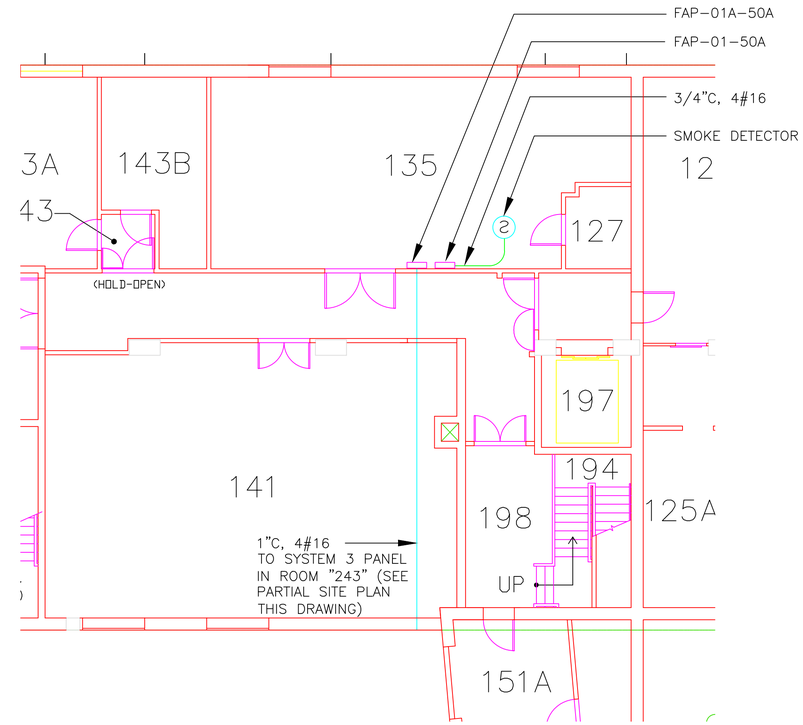

BUILDING 50A PARTIAL PLAN

SCALE: NONE

	TITLE 2 CONSTRUCTION 4/29/2004						
PROFESSIONAL SEAL (IF REVISION, APPLIES ONLY TO REVISED WORK)	ISSUE (PROGRESS, ESTIMATE, BID, CONSTRUCTION, CONFORMED, REVISION, RECORD)	REVISION NUMBER	DRAWN BY	CHECKED BY	APPR'D BY	DATE	REMARKS

50B FIRE ALARM SYSTEM
CONDUIT INSTALLATION
PLANS AND DETAILS

UNIVERSITY OF CALIFORNIA
LAWRENCE BERKELEY NATIONAL LABORATORY
FACILITIES DIVISION

DRAWN BY	AD	DATE 4/29/2004
CHECKED BY	AD	4/29/2004
APPROVED BY	MCG	4/29/2004
CAD FILE PATH	00017677	
SCALE	As Noted	
DRAWING NO.	4B50BE256_	SHEET 1 OF1
PROJECT NO.	FB4010	