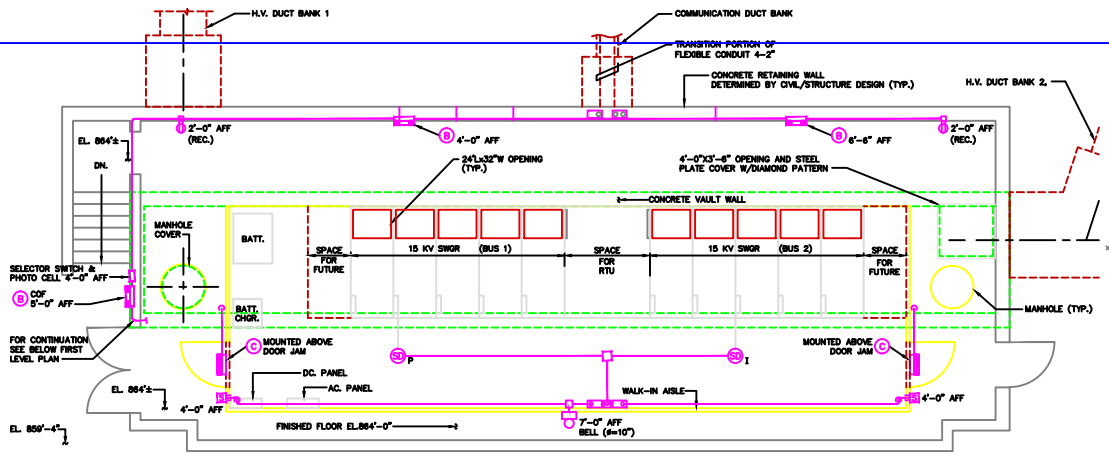

SECOND LEVEL PLAN
SCALE: 1/4"=1'-0"

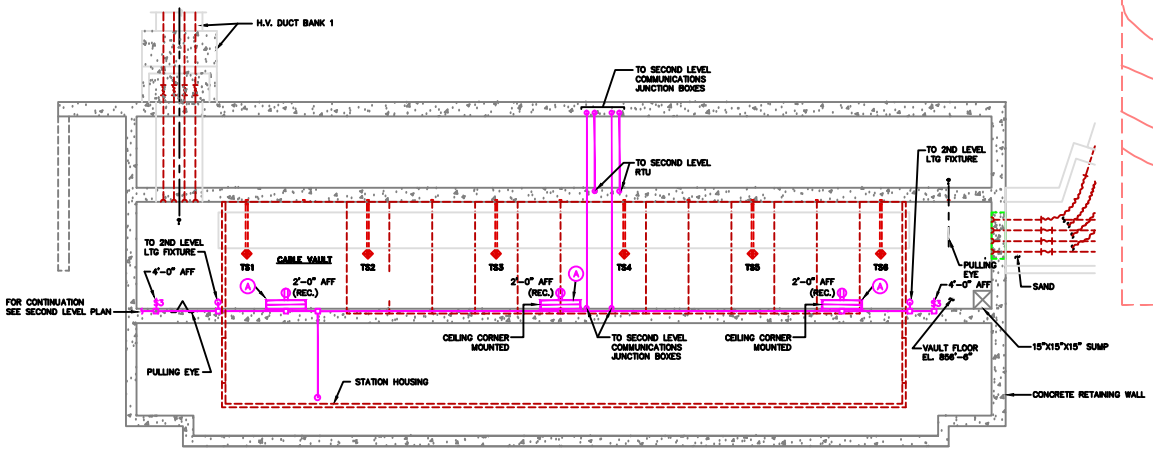

FIRST LEVEL PLAN
SCALE: 1/4"=1'-0"

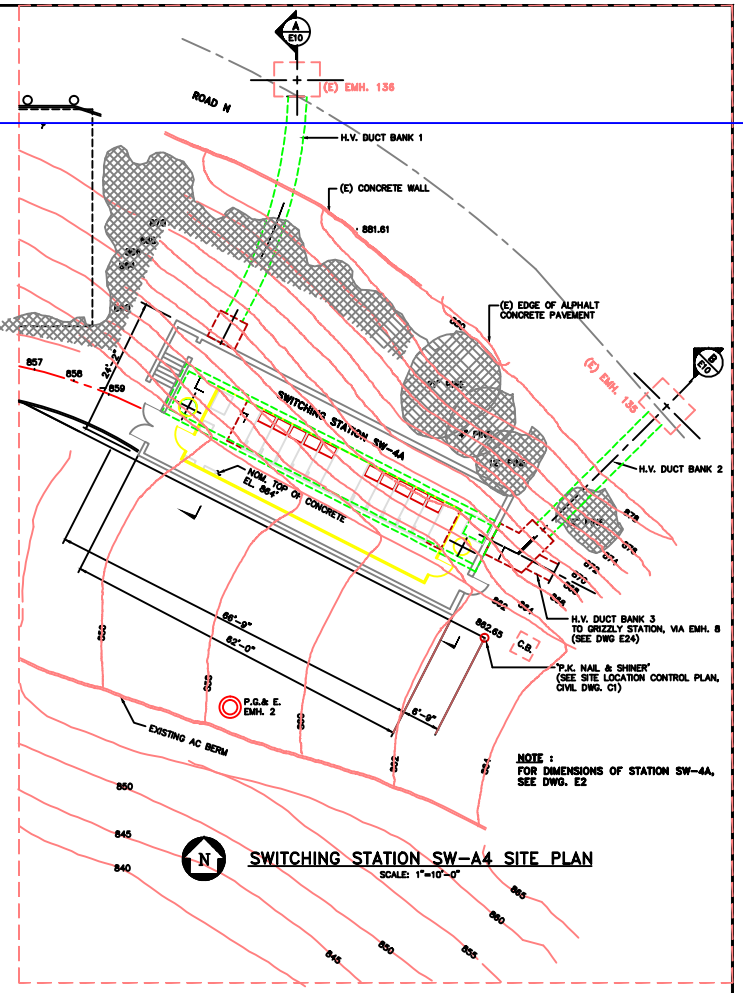

SWITCHING STATION SW-A4 SITE PLAN
SCALE: 1"=10'-0"

YEI ENGINEERS, INC.
25800 Hopkins Street, Hayward, CA 94545
(510) 867-4200

LBNL DWG. # 4N00E404
PROJ NO: 129705

TITLE II – 100% SUBMITTAL

ORIGINAL LABSITE SUBSTATION PROJECT
SWITCHING STATION SW – A4
LIGHTING & COMMUNICATION PLAN LAYOUT

UNIVERSITY OF CALIFORNIA LAWRENCE BERKELEY LABORATORY
PLANT ENGINEERING

DRAWN BY	SHO	DATE 10-30-92
CHECKED BY	KW	10-30-92
APPR. BY		
4/R		
SCALE	1/4"=1'-0"	SHEET NO.
DRAWING NO.	E13	OF

REVISION NUMBER	DRAWN BY	CHECKED BY	APPR'D BY	DATE	REMARKS

00 ORIGINAL LABSITE SUBSTAT
SWITCHING STATION SW-A4
LIGHTING & COMMUNICATION PLAN

UNIVERSITY OF CALIFORNIA LAWRENCE BERKELEY LABORATORY
FACILITIES DEPARTMENT

DRAWN BY	UT	DATE 02/09/93
CHECKED BY	WL	02/09/93
APPROVED BY		/ /
CAD FILE PATH	00002211	
SCALE	As Noted	
DRAWING NO.	4N00E404A	SHEET E13
PROJECT NO.	129705	1 OF 1

9025 10-30-92 (S-E13)