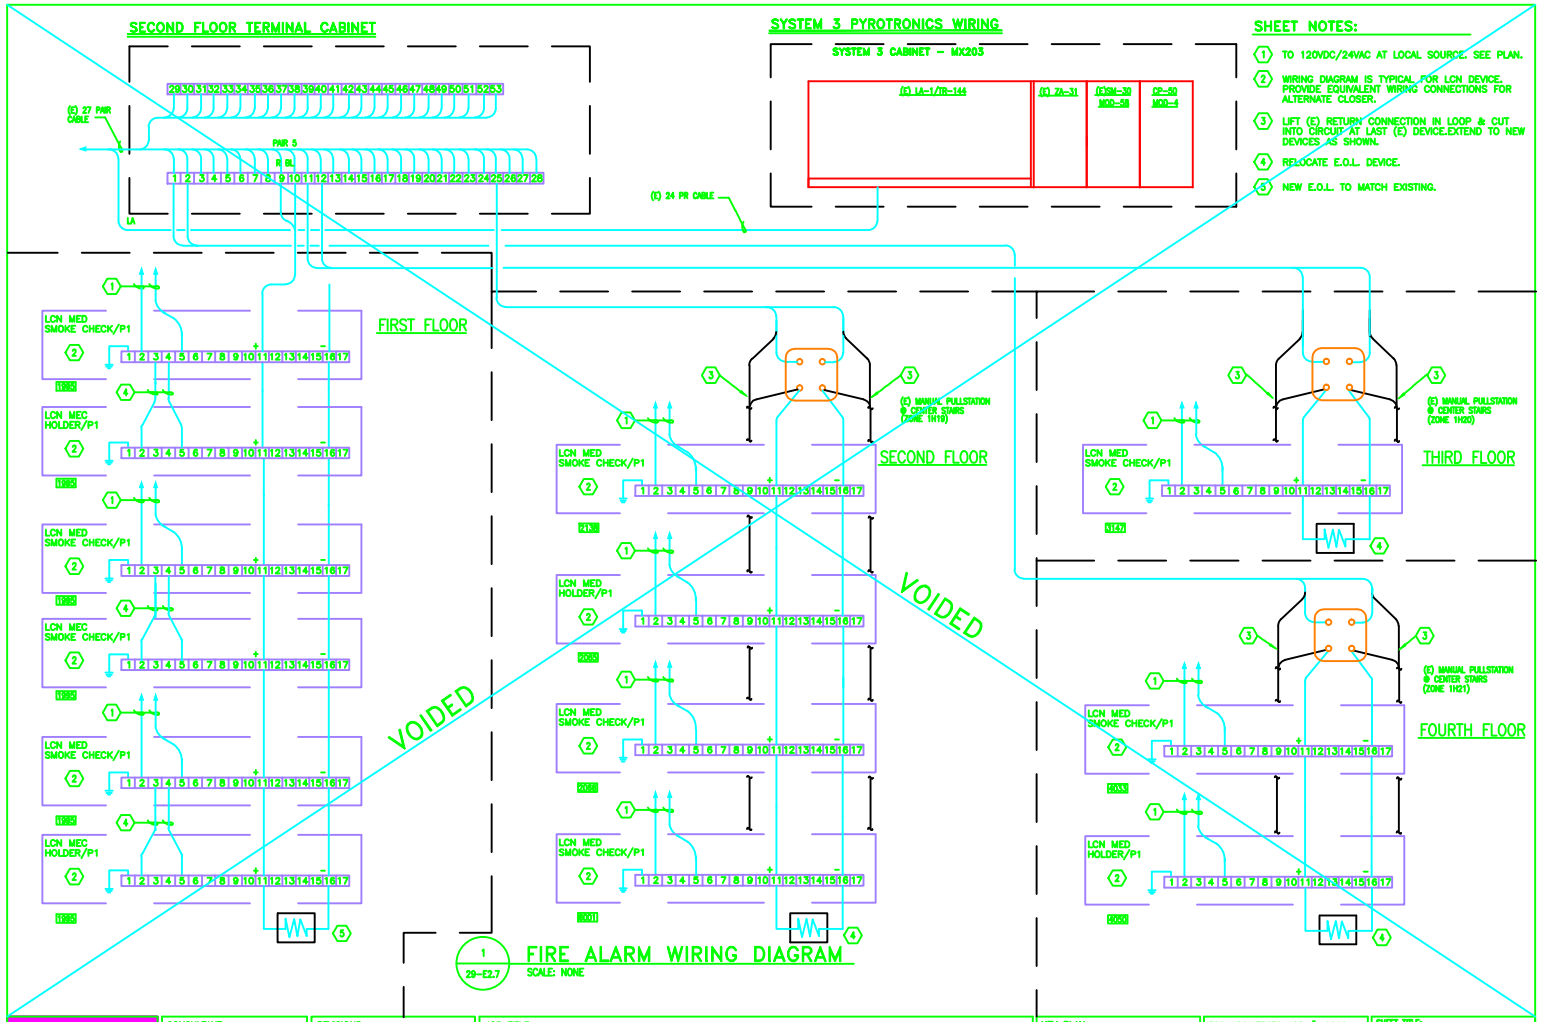

ESS ARCHITECTS
455 Ninth Street
San Francisco, CA 94103
415 863-2000
415 863-1888 Fax

CONSULTANT
MAZZETTI & ASSOCIATES, INC.
Consulting Mechanical & Electrical Engineers
1000 BRANNAN STREET – SAN FRANCISCO, CA 94103-4801
TELEPHONE (415) 864-8899 FAX (415) 864-4353
421-325

REVISIONS

no.	date	description
1		BOX TITLE # 9/28/94
2		100% TITLE # 11/7/94
3		FINAL TITLE # 2/13/94
4		REISSUE FINAL TITLE # 3/30/95
5		FIRE ALARM SCHEMATICS REV. 1 7/7/95
6		VOIDED DWG. SUPERCEDED BY LBNL DWG. 04B90E104 REV. A

JOB TITLE

FIRE AND SAFETY SYSTEMS UPGRADE
PHASE I
LAWRENCE BERKELEY LABORATORY, UNIVERSITY OF CALIFORNIA
BERKELEY, CALIFORNIA

KEY PLAN

REGISTERED PROFESSIONAL ENGINEER
ALAN B. MAZZETTI
No. 13480
EXP. 6/30/96
ELECTRICAL
STATE OF CALIFORNIA

ESS ARCHITECTS JOB #: 9292
LBL SC#: 728
LBL FILE DRAWING: *
ACAD FILE NAME:
LBNL DWG. 3N90E130F
PROJ # 120257

SHEET TITLE:
BUILDING 90
FIRE ALARM
WIRING DIAGRAM

SCALE: AS NOTED
DATE: 7/7/95

SHEET:
90-E2.7F