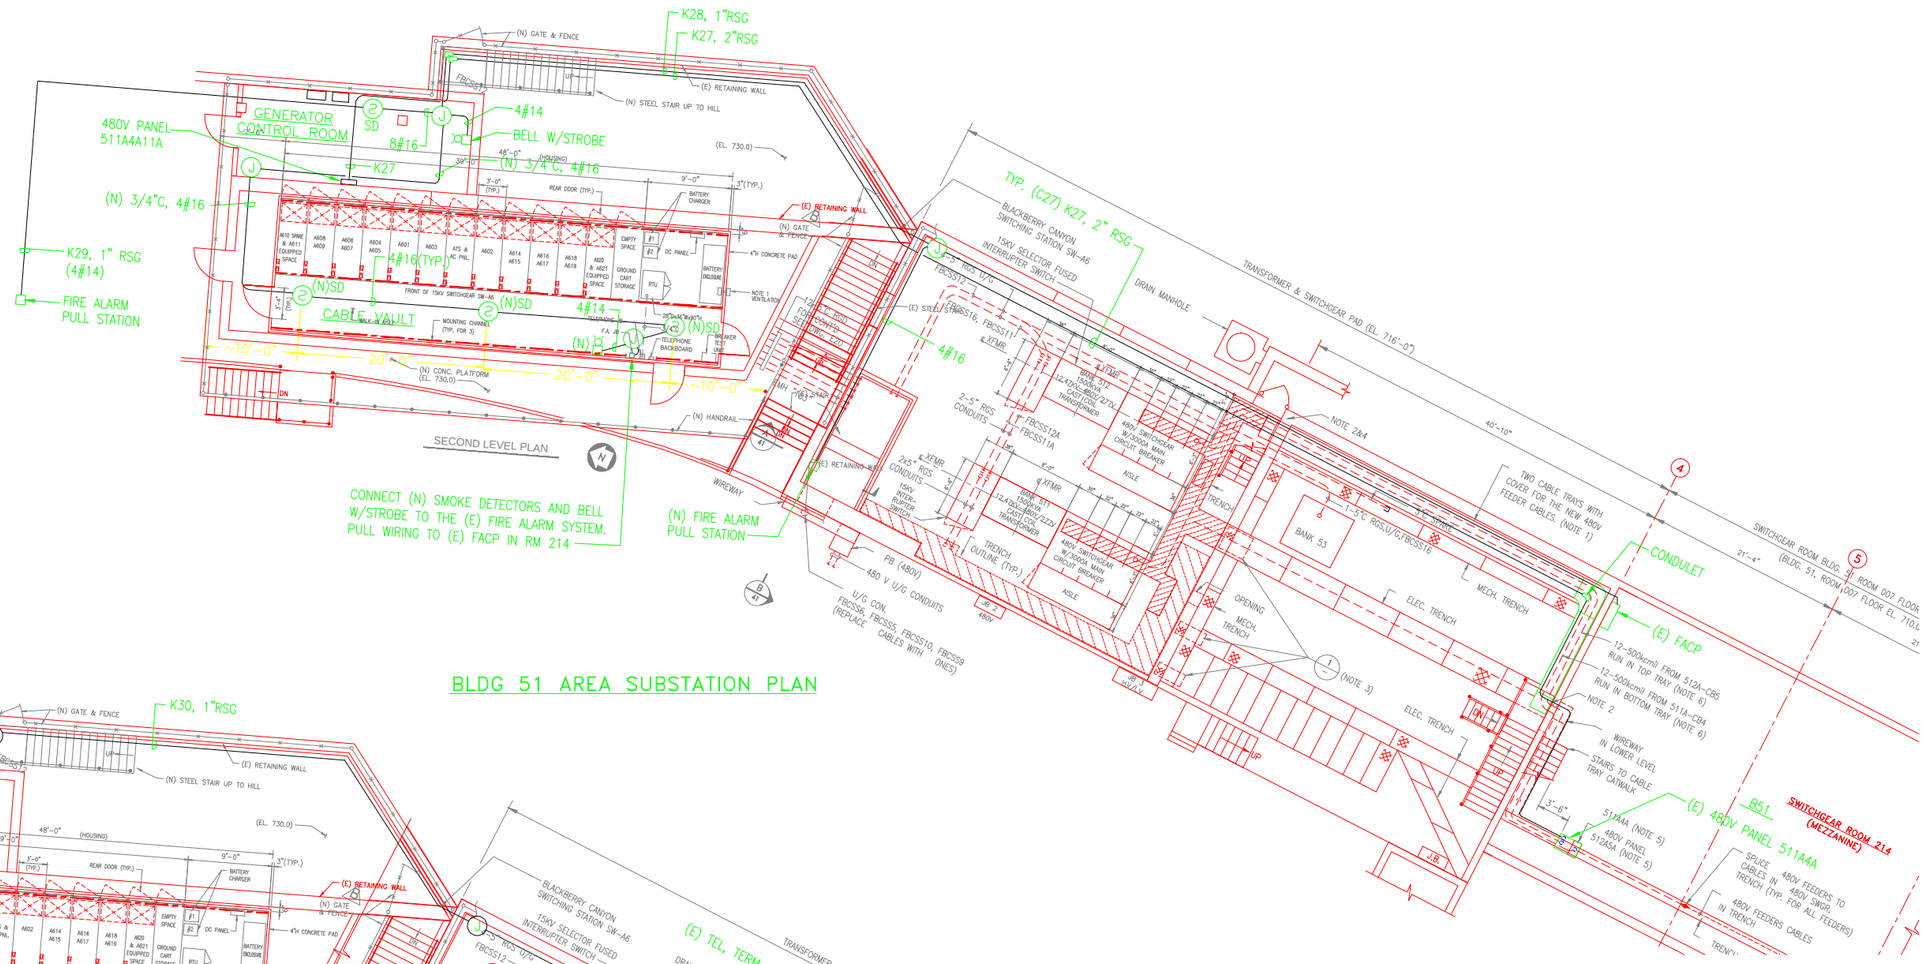

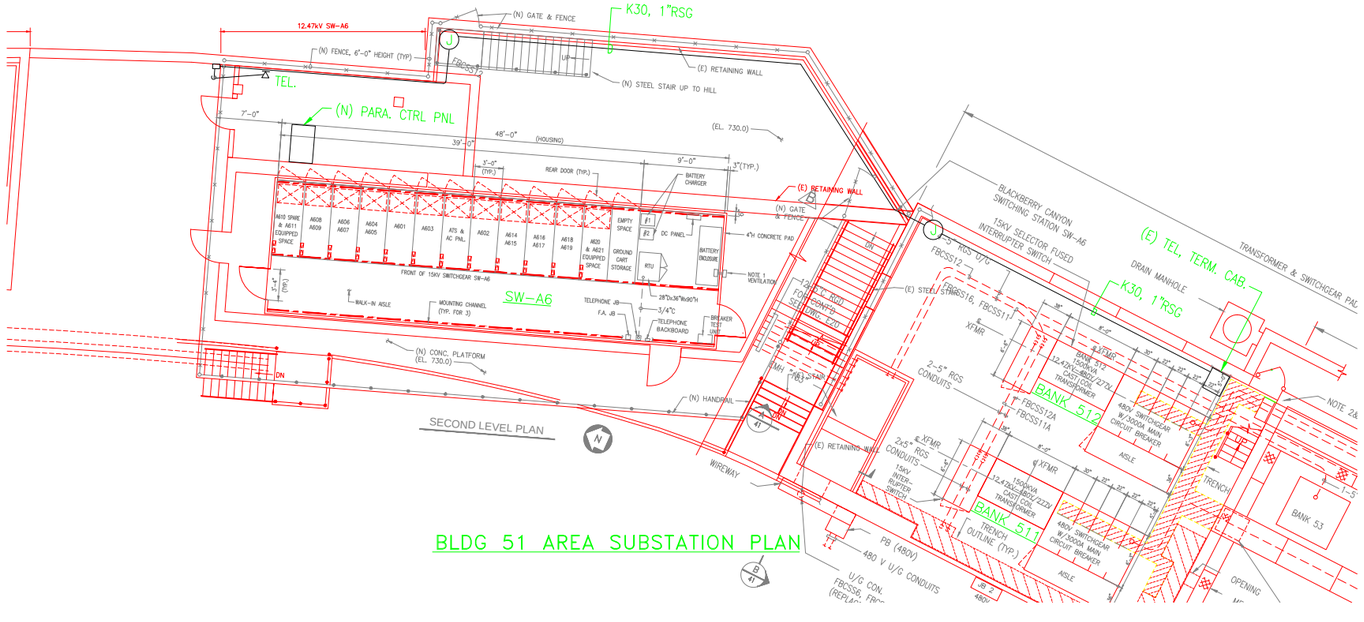

	TITLE 2 CONSTRUCTION B 8/4/2004							
PROFESSIONAL SEAL (IF REVISION, APPLIES ONLY TO REVISED WORK)	ISSUE (PROGRESS, ESTIMATE, BID, CONSTRUCTION, CONFORMED, REVISION, RECORD)	REVISION NUMBER	DRAWN BY	CHECKED BY	APPR'D BY	DATE	REMARKS	

64C FIRE ALARM SYSTEM

CONDUITS LAYOUT PLAN

UNIVERSITY OF CALIFORNIA
LAWRENCE BERKELEY NATIONAL LABORATORY
FACILITIES DIVISION

DRAWN BY UT	DATE 11/5/2002	
CHECKED BY GW	11/5/2002	
APPROVED BY LL	11/5/2002	
CAD FILE PATH 00018184		
SCALE Full		
DRAWING NO. 4B64CE105B	SHEET 1 OF 1	
PROJECT NO. FB4010		