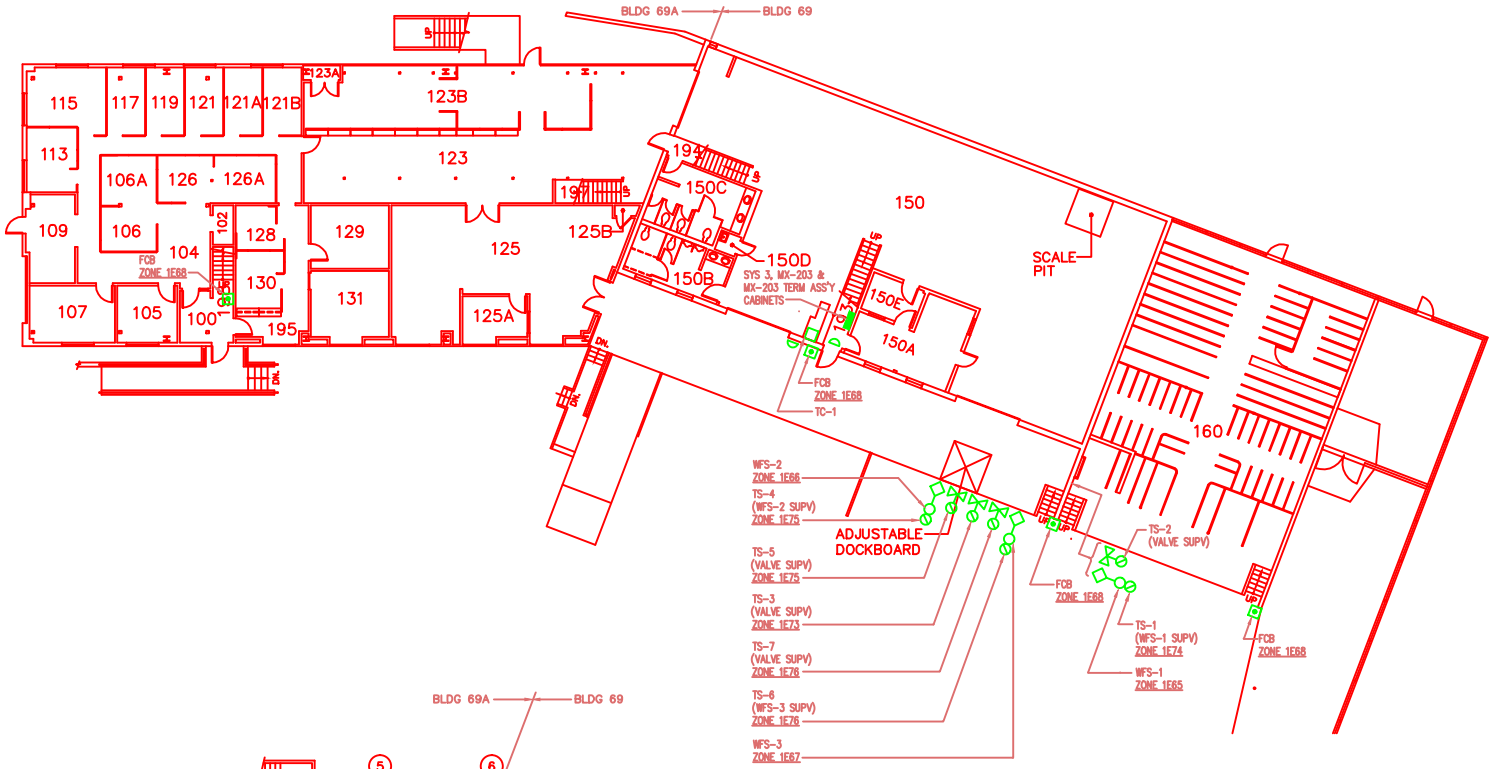

FIRST FLOOR
SCALE: 3/32"=1'-0"

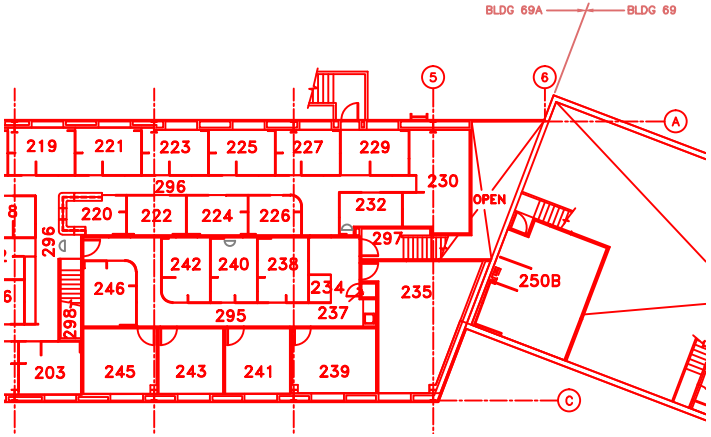

PARTIAL SECOND FLOOR
SCALE: 3/32"=1'-0"

8' 4' 0 8' 16' 24'
SCALE: 3/32" = 1'-0"

SYMBOLS

- FIRE CALL BOX
- WATER FLOW SWITCH W/TAMPER SWITCH
- VALVE SUPERVISION TAMPER SWITCH
- BELL

REFERENCE DWGS:

DWG. 4B69E011

DISTRIBUTION LIST:

2 – ELECTRIC SHOP B76 (FILE I & II)
1 – B90J (FILE III)
1 – STICK FILE
ORIGINAL – FLAT FILE B90F

REVISION NUMBER	DRAWN BY	CHECKED BY	APPR'D BY	DATE	REMARKS
C	LM	ROB	MCG	9/29/86	AUTOCAD CONVERSION
B	MG	MG		7/1/87	TRANSFERRED TC-1 CONN. TO 4B69E031
A	TB	MG		2/1/85	ADD AC-010-89 DUCT DETECTORS

69 & 69A
FIRE ALARM SYSTEM
PLAN

UNIVERSITY OF CALIFORNIA LAWRENCE BERKELEY LABORATORY
FACILITIES DEPARTMENT

DRAWN BY	LSR	DATE 12/01/85
CHECKED BY		
APPROVED BY	BHS	12/02/85
CAD FILE PATH	00007736	
SCALE		
DRAWING NO.	4B69E025C	SHEET 1 OF 1
PROJECT NO.	FA8040	