


PARTIAL PLAN–ROOM 130

SCALE: 1/4 = 1'–0"

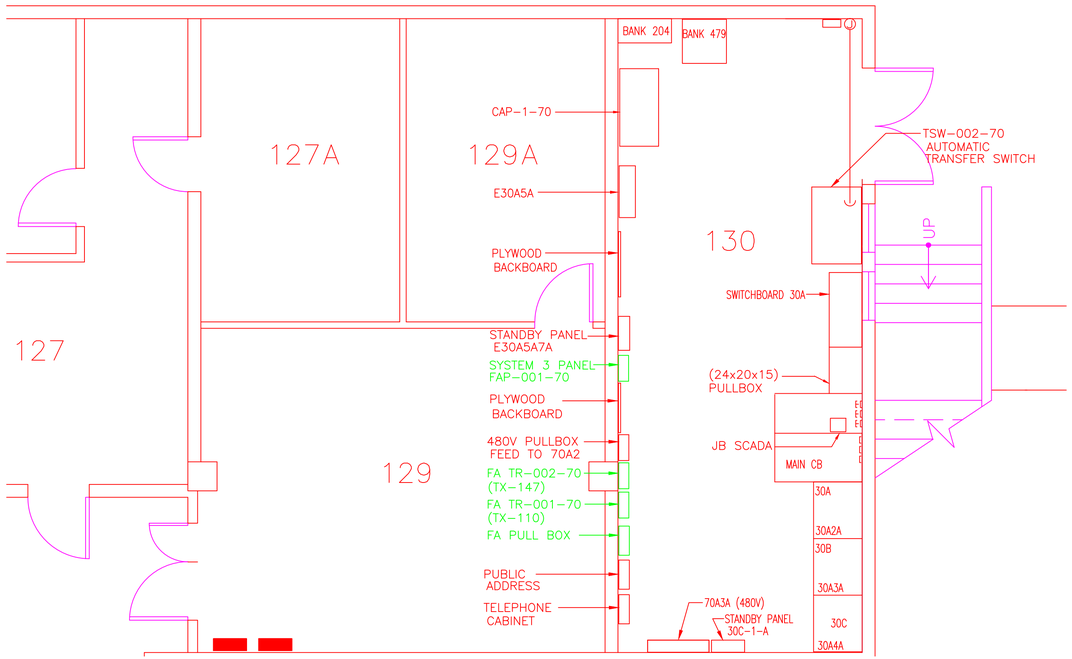


PANEL ELEVATION – ROOM 130

SCALE: 1/2"=1'–0"

E

REFERENCE DRAWINGS:
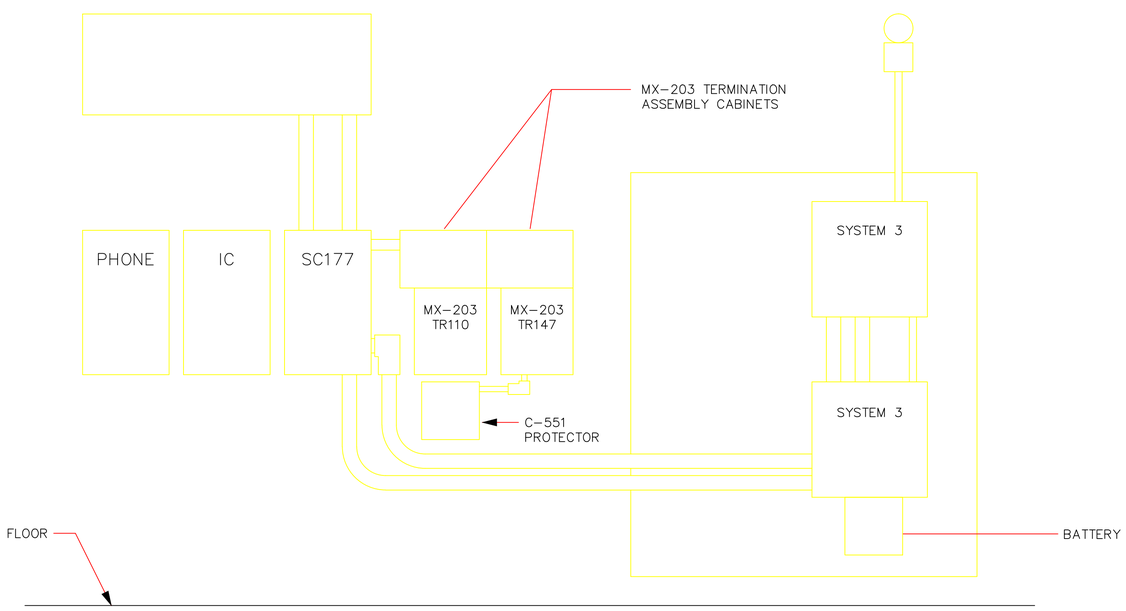
| | |
|---|---|
| 4B70E019 | BLDG. 70 RM 130 FIRE ALARM PART. PLAN & ELEVATION |
| 4B70E031 | BLDG. 70 RM 120 COMPUTER PYR–A–LARM PANEL |
| 4B70E032 | BLDG. 70 FIRE ALARM SYSTEM LOGIC – XMTR 110 & 147 |
| 4B70E039 | BLDG. 70 FIRE ALARM SYSTEM, IC DIAGRAM – XMTR 110 & 147 |
| 4B70E040 | BLDG. 70 FIRE ALARM SYSTEM, FIELD DEVICES |
| 4B70E085 | BLDG 70 FIRE ALARM SYSTEM, IC DIAGRAM |
| 4B70E151 | BLDG. 70 FIRE ALARM SYSTEM, SR–35 RELAY WIRING |
| 4B70E192 | BLDG. 70 FIRE ALARM SYSTEM, MOI/MID MODULE ARRANGEMENT |
| 6B70E029 | BLDG. 70 FIRE ALARM SYSTEM 1ST FLOOR LAYOUT |
| 6B70E030 | BLDG. 70 FIRE ALARM SYSTEM 2ND, 3RD, ROOF LAYOUT |

*DISTRIBUTION LIST:*

*2–ELECTRIC SHOP 76 (FILE I & II)*
*1–FILE III (B90J)*
*1–STICK FILE (B90J)*
*ORIGINAL–FLAT FILE (B90F)*

| REVISION NUMBER | DRAWN BY | CHECKED BY | APPR'D BY | DATE | REMARKS |
|---|---|---|---|---|---|
| E | MRC | AD | MCG | 06–30–04 | PHASE III FIRE ALARM UPGRADE |
| D | ROB | MCG | MCG | 10–23–00 | AS–BUILT |
| C | RZT | | MCG | 3–13–97 | REDRAWN ON AUTOCAD |
| B | LSR | RG | RMG | 11–15–88 | ADDED SR–33 |
| A | LSR | HH | | 12–6–84 | REDRAWN, AS–BUILT |

70 ROOM 130
FIRE ALARM
PARTIAL PLAN AND ELEVATION

UNIVERSITY OF CALIFORNIA LAWRENCE BERKELEY LABORATORY
FACILITIES DEPARTMENT

| | |
|---|---|
| DRAWN BY | LSR |
| DATE | 5/4/2004 |
| CHECKED BY | |
| APPROVED BY | |
| CAD FILE PATH | 00017736 |
| SCALE | As Noted |
| DRAWING NO. | 4B70E019E |
| SHEET | 1 OF 1 |
| PROJECT NO. | FB4010 |