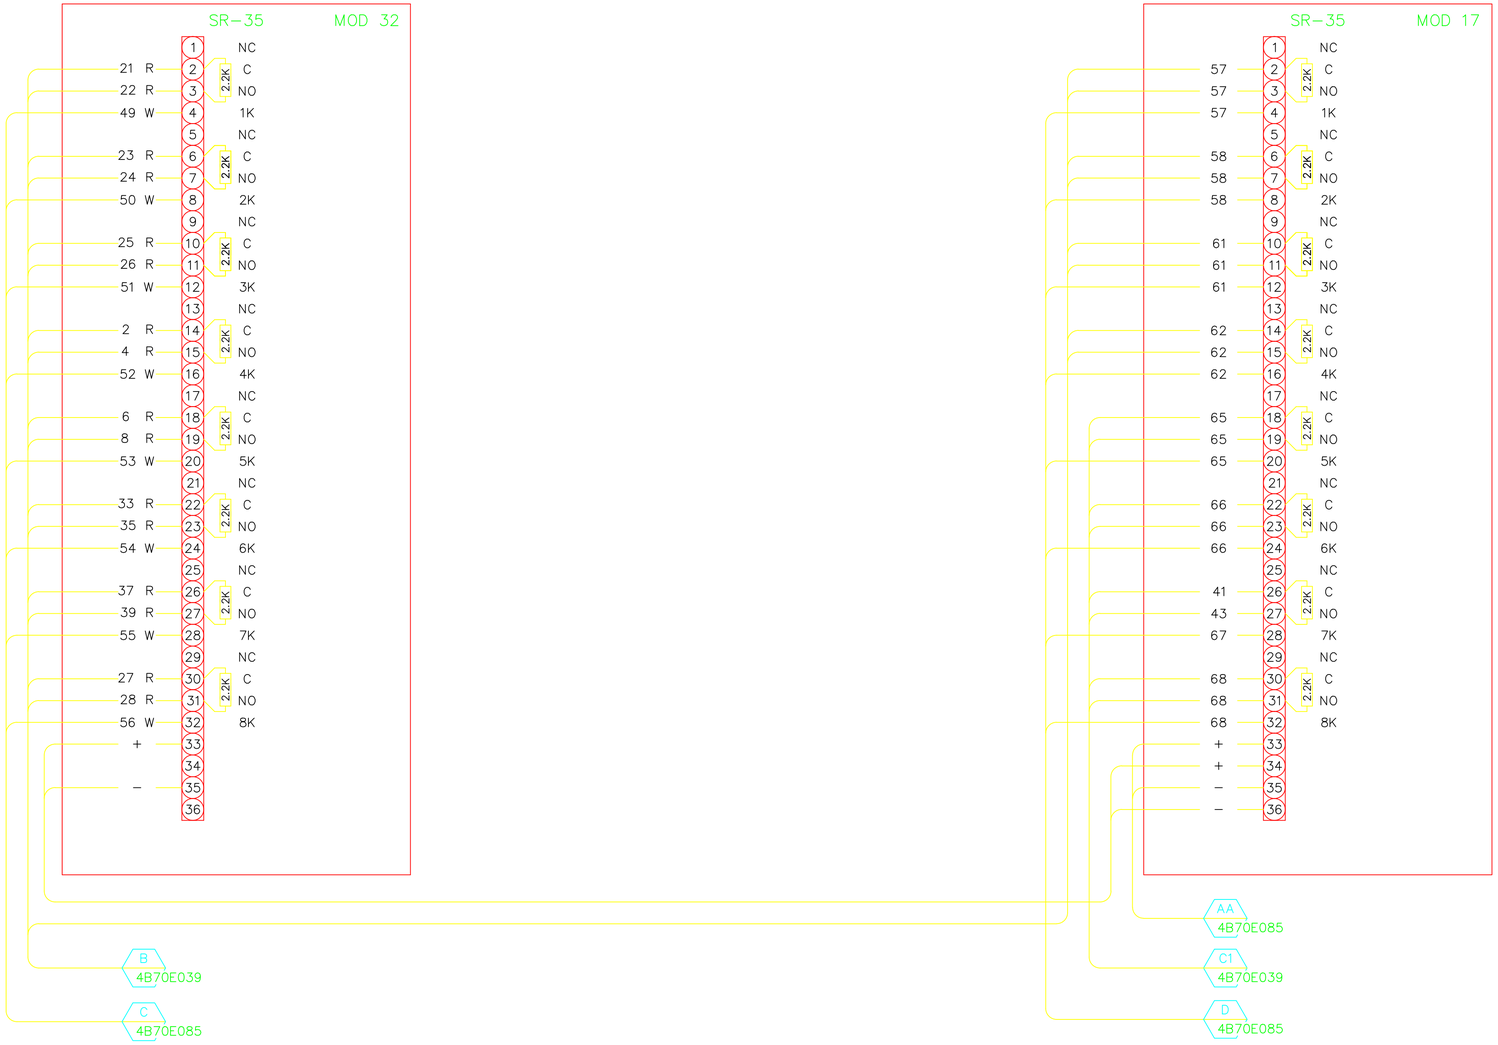

REFERENCE DRAWINGS:

SEE 4B70E019 FOR REFERENCE DWGS.

C	AD	LDD	MCD	10/08/07	FIRE ALARM SYSTEM UPGRADE
B	MRC	AD	MCG	06/30/04	PHASE III FIRE ALARM UPGRADE
A	ROB	MCG	MCG	10/23/00	AS-BUILT

PROFESSIONAL SEAL (IF REVISION, APPLIES ONLY TO REVISED WORK)

TITLE 2
CONSTRUCTION
C
10/8/2007

ISSUE (PROGRESS, ESTIMATE, BID, CONSTRUCTION, CONFORMED, REVISION, RECORD)

REVISION NUMBER | DRAWN BY | CHECKED BY | APPR'D BY | DATE | REMARKS

70 FIRE ALARM SYSTEM
SYS 3 PANEL FAP-01-70
SR-35 RELAY WIRING DIAGRAM

UNIVERSITY OF CALIFORNIA
LAWRENCE BERKELEY NATIONAL LABORATORY
FACILITIES DIVISION

DRAWN BY LM
DATE 5/6/1997
CHECKED BY MCG
APPROVED BY MCG
CAD FILE PATH 00022694
SCALE As Noted
DRAWING NO. 4B70E151C
SHEET 1 OF 1
PROJECT NO. FB4010