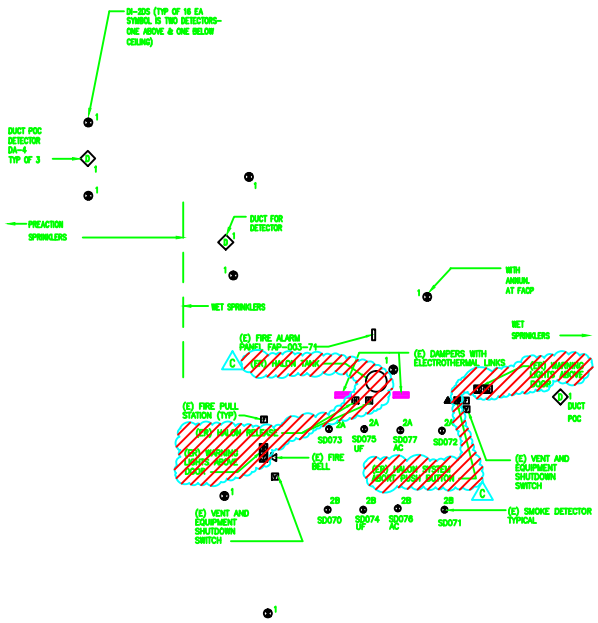

DETECTOR LAYOUT PLAN

(1/8"=1'-0")

LEGEND & ABBREVIATIONS

(E)	EXISTING
(N)	NEW
(R)	RELOCATED
UON	UNLESS OTHERWISE NOTED
UF	UNDER FLOOR
AF	ABOVE FLOOR
(ER)	EXISTING TO BE REMOVED

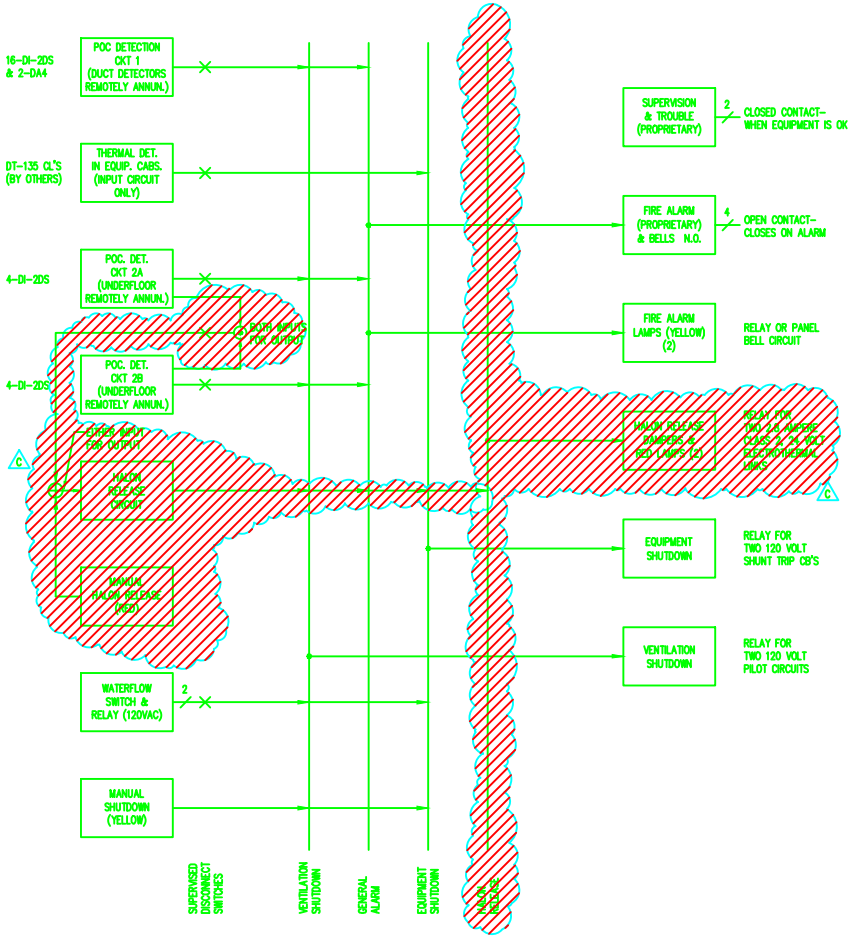

SYSTEM FUNCTIONAL DIAGRAM

NOTES:

1. REMOVE HALON SYSTEM (TANK, PIPES AND NOZZLES) SEND TO FIRE ALARM CREW FOR DISPOSAL.
2. REPAIR WALLS WITH FIRE STOPPING MATERIAL. TOUCH UP PAINT.
3. MODIFY FIRE ALARM CONTROL PANEL AS PER REVISED DWG. 4B71E039E

REFERENCE DWGS:

4B71E039 WIRING DIAGRAM

DISTRIBUTION LIST:

2 - ELECTRIC SHOP B76 (FILE I & II)
1 - B90J (FILE III)
1 - STICK FILE
ORIGINAL - FLAT FILE B90F

FPS-6-71

8' 4' 0 8' 16'
SCALE: 1/8" = 1'-0"

REVISION NUMBER	DRAWN BY	CHECKED BY	APPR'D BY	DATE	REMARKS
C	LAP	VA	MG	3/14/00	REMOVED HALON SYSTEM FROM RM 174
B	LM		MCG	7/14/98	AUTOCAD CONVERSION
A	RG	BHS		5/94	ADDED REFERENCES

71 ROOMS 159 TO 174
SMOKE DETECTION
AND HALON SYSTEM

UNIVERSITY OF CALIFORNIA LAWRENCE BERKELEY LABORATORY
FACILITIES DEPARTMENT

DRAWN BY	RG	DATE 06/07/79
CHECKED BY		
APPROVED BY	DB	06/13/79
CAD FILE PATH	00010525	
SCALE	As Noted	
DRAWING NO.	4B71E038C	SHEET 1 OF 1
PROJECT NO.	W51425	