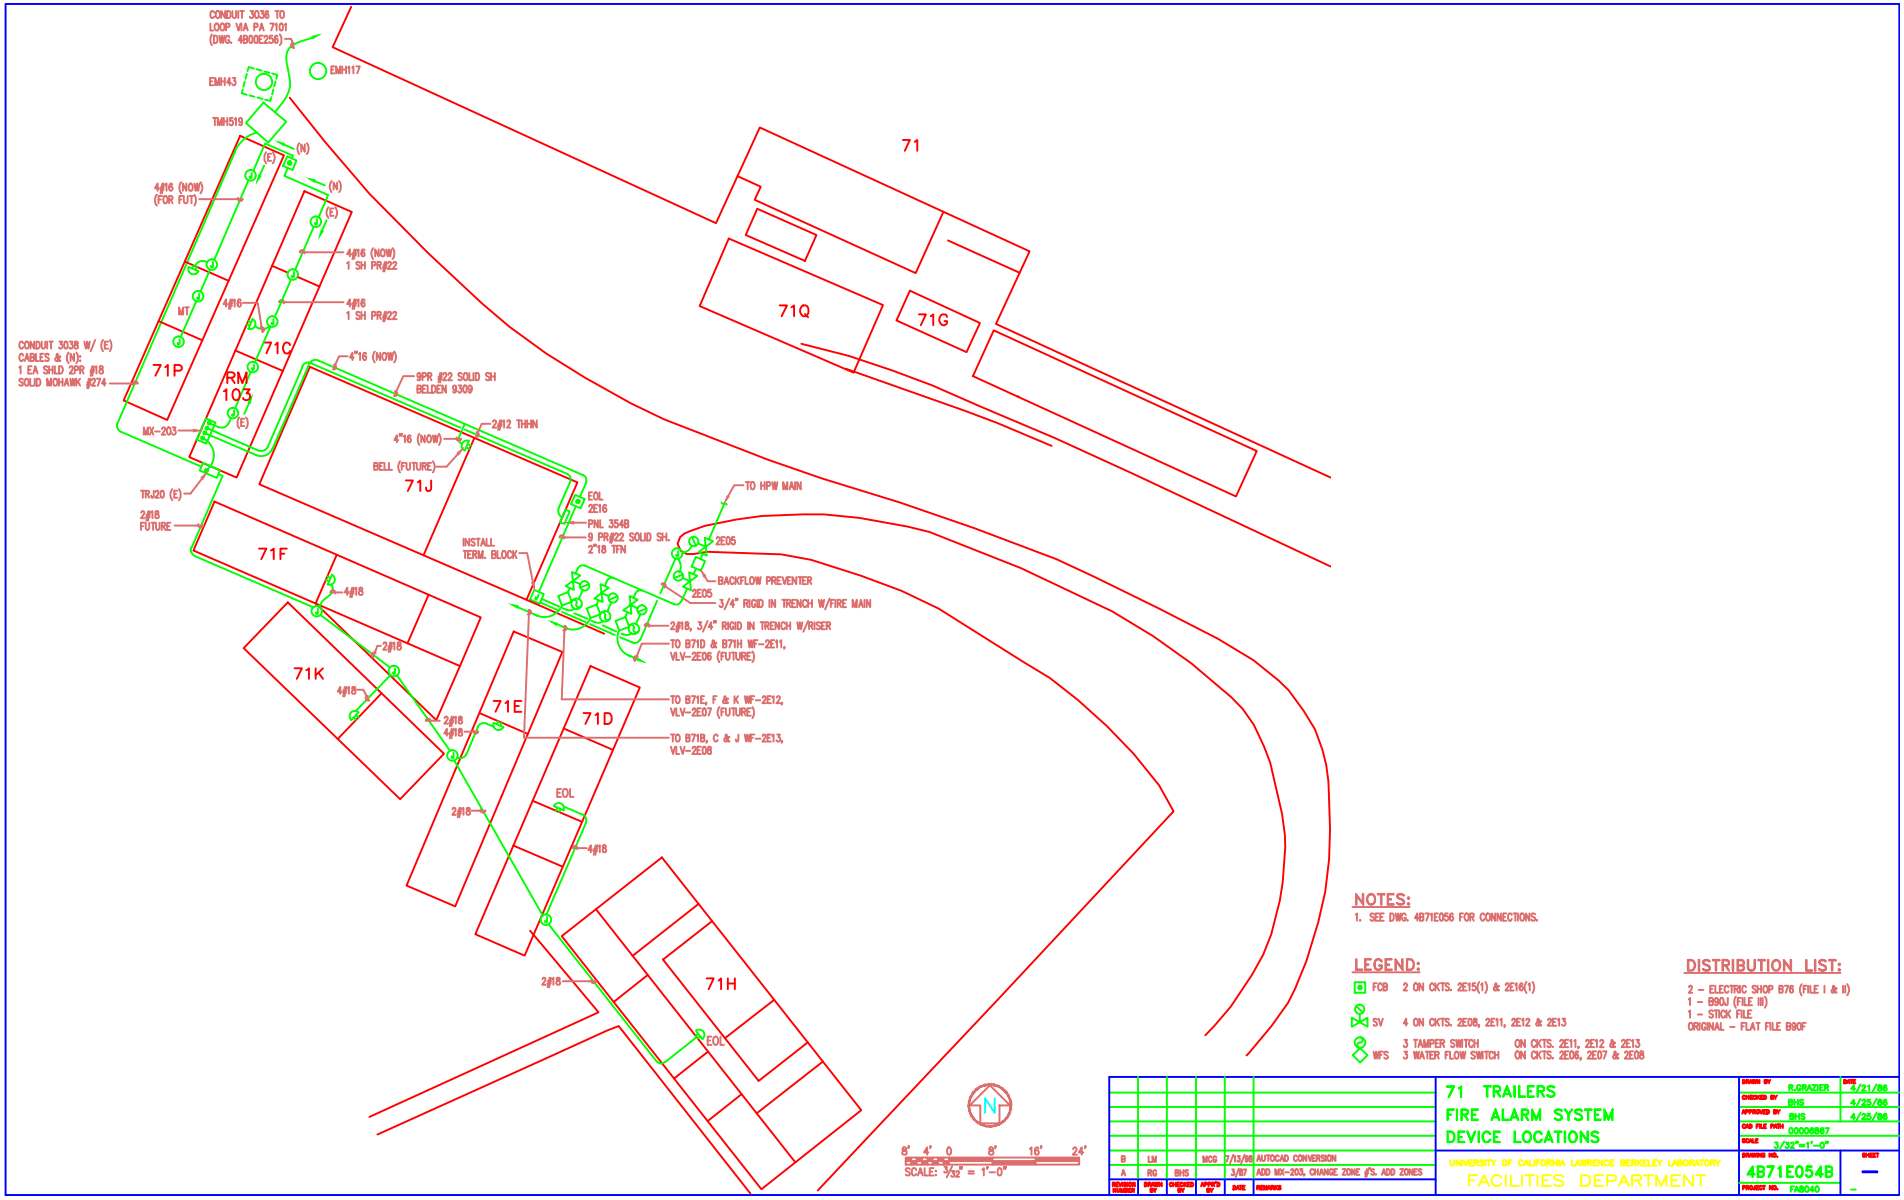

NOTES:

1. SEE DWG. 4B71E056 FOR CONNECTIONS.

LEGEND:

FCB 2 ON CKTS. 2E15(1) & 2E16(1)

SV 4 ON CKTS. 2E08, 2E11, 2E12 & 2E13

WFS 3 TAMPER SWITCH ON CKTS. 2E11, 2E12 & 2E13
3 WATER FLOW SWITCH ON CKTS. 2E06, 2E07 & 2E08

DISTRIBUTION LIST:

2 – ELECTRIC SHOP B76 (FILE I & II)
1 – B90J (FILE III)
1 – STICK FILE
ORIGINAL – FLAT FILE B90F

REVISION NUMBER	DRAWN BY	CHECKED BY	APPROVED BY	DATE	REMARKS
B	LM		MCG	7/13/98	AUTOCAD CONVERSION
A	RG	BHS		3/87	ADD MX-203, CHANGE ZONE #'S. ADD ZONES

71 TRAILERS FIRE ALARM SYSTEM DEVICE LOCATIONS

UNIVERSITY OF CALIFORNIA LAWRENCE BERKELEY LABORATORY
FACILITIES DEPARTMENT

		DATE
DRAWN BY	R.GRAZIER	4/21/86
CHECKED BY	BHS	4/25/86
APPROVED BY	BHS	4/25/86
CAD FILE PATH	00006867	
SCALE	3/32"=1'-0"	
DRAWING NO.	4B71E054B	SHEET —
PROJECT NO.	FA8040	