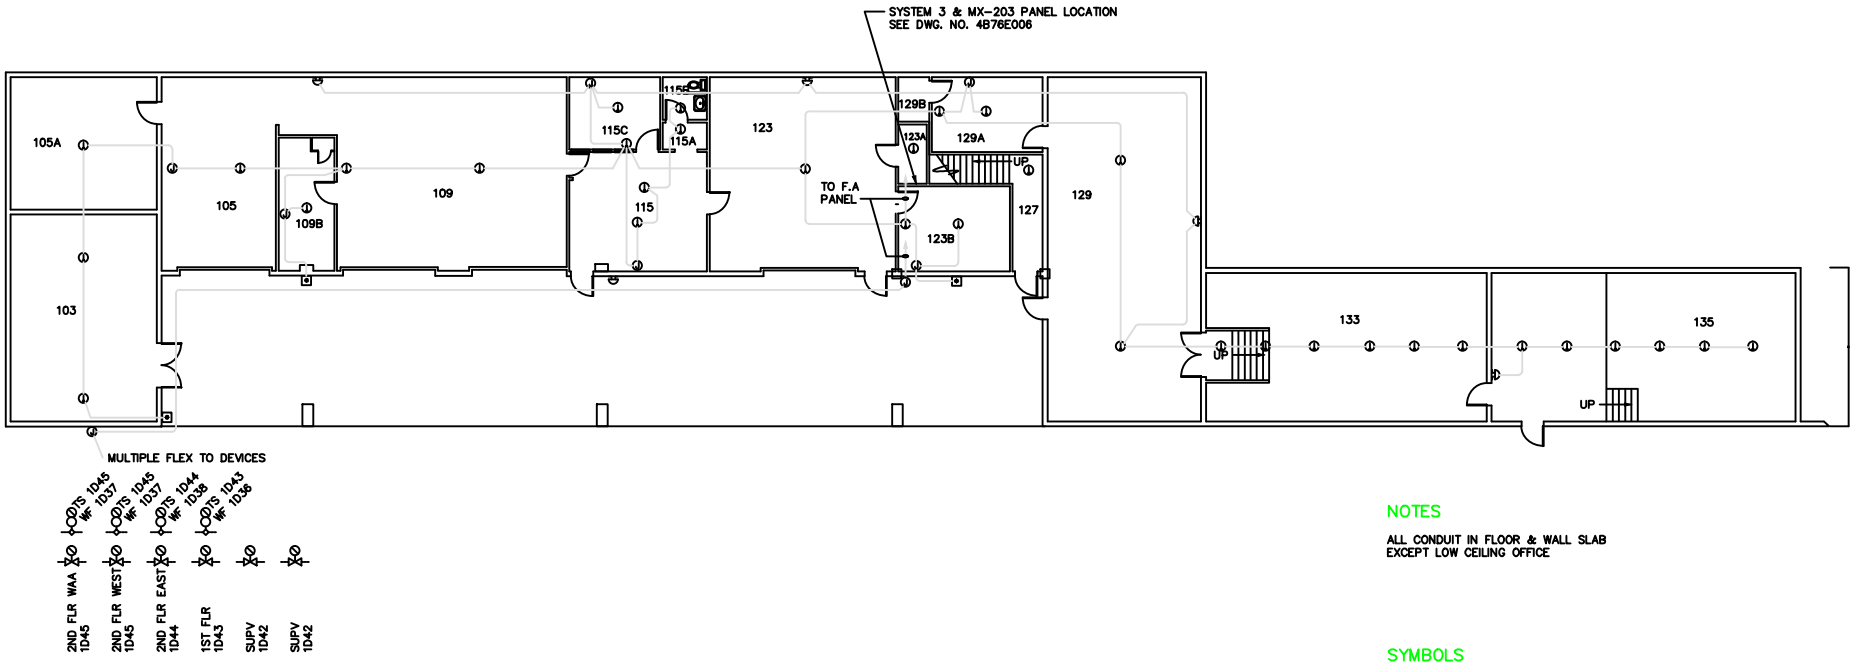


## NOTES

ALL CONDUIT IN FLOOR & WALL SLAB
EXCEPT LOW CEILING OFFICE

## SYMBOLS

- HEAT DETECTOR
- MANUAL ALARM BOX
- BELL
- JUNCTION BOX
- FLOW DETECTOR/SWITCH
- TAMPER DETECTOR/SWITCH
- VALVE WITH TAMPER DETECTOR/SWITCH

N

| REVISION NUMBER | DRAWN BY | CHECKED BY | APPVD BY | DATE | REMARKS |
|---|---|---|---|---|---|
| A | LM | MCG | MCG | 9/25/96 | CONSTRUCTION COMPLETE, FIELD TO VERIFY |

76
FIRE ALARM SYSTEM
1st FLOOR PLAN

UNIVERSITY OF CALIFORNIA LAWRENCE BERKELEY LABORATORY
FACILITIES DEPARTMENT

| | | |
|---|---|---|
| DRAWN BY | LSR | DATE 05/14/93 |
| CHECKED BY | | |
| APPROVED BY | RMG | 05/14/93 |
| CAD FILE PATH | 00007422 | |
| SCALE | 1/8=1-0 | |
| DRAWING NO. | 4B76E016A | SHEET 1 OF 1 |
| PROJECT NO. | FA8040 | |