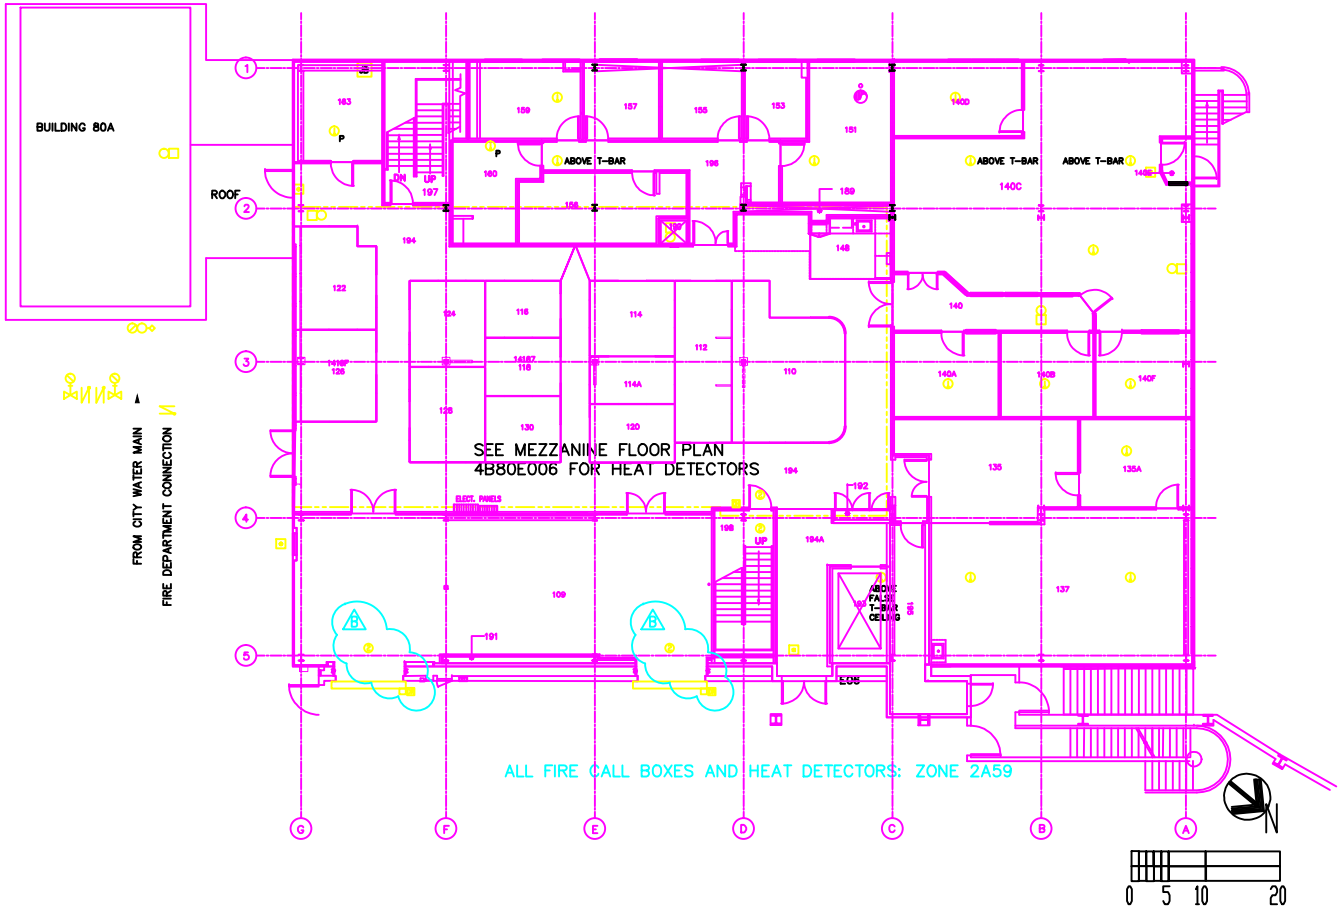

FIRE ALARM SYMBOLS

- MANUAL ALARM BOX (PULL STATION AND PULL BOX)
- HEAT DETECTOR
- HEAT DETECTOR – PENDANT TYPE
- BELL (FOR USE ON PLANS–ALTERNATE)
- FLOW DETECTOR/SWITCH
- TAMPER DETECTOR/SWITCH
- VALVE WITH TAMPER DETECTOR/SWITCH
- OS & Y VALVE (OUTSIDE SCREW & YOKE, RISING STEM)
- SMOKE DETECTOR
- ELECTROMAGNETIC DOOR HOLDER
- ROLL–UP FIRE DOOR RELEASE

REFERENCE DRAWINGS

1. 4B80E004 BLDG. 80 FIRE ALARM SYSTEM BASEMENT PLAN
2. 4B80E006 BLDG. 80 FIRE ALARM SYSTEM MEZZANINE PLAN
3. 4B80E022 BLDG. 80 FIRE ALARM SYSTEM INTERCONNECTION DIAGRAM
4. 4B80E036 BLDG. 80 FIRE ALARM SYSTEM LOGIC

TITLE II

CONSTRUCTION 07/25/01

REVISION NUMBER	DRAWN BY	CHECKED BY	APPR'D BY	DATE	REMARKS
B	LDD	LDD	MCG	7/25/01	ADDED SD's & DOOR RELEASE RM 109 (FX0067)
A	VDA	ROB	MCG	10/24/96	ADDED SD's & DOOR HOLDER RM 198

80 ALS

FIRE ALARM SYSTEM

FIRST FLOOR PLAN

UNIVERSITY OF CALIFORNIA
LAWRENCE BERKELEY NATIONAL LABORATORY
FACILITIES DEPARTMENT

DRAWN BY	LSR	9/18/94
CHECKED BY	JCH	8/22/94
APPROVED BY	ROB	8/23/94
CAD FILE PATH	00012560	
SCALE	1/8" = 1'-0"	
DRAWING NO.	4B80E005B	SHEET
PROJECT NO.	FAB040	