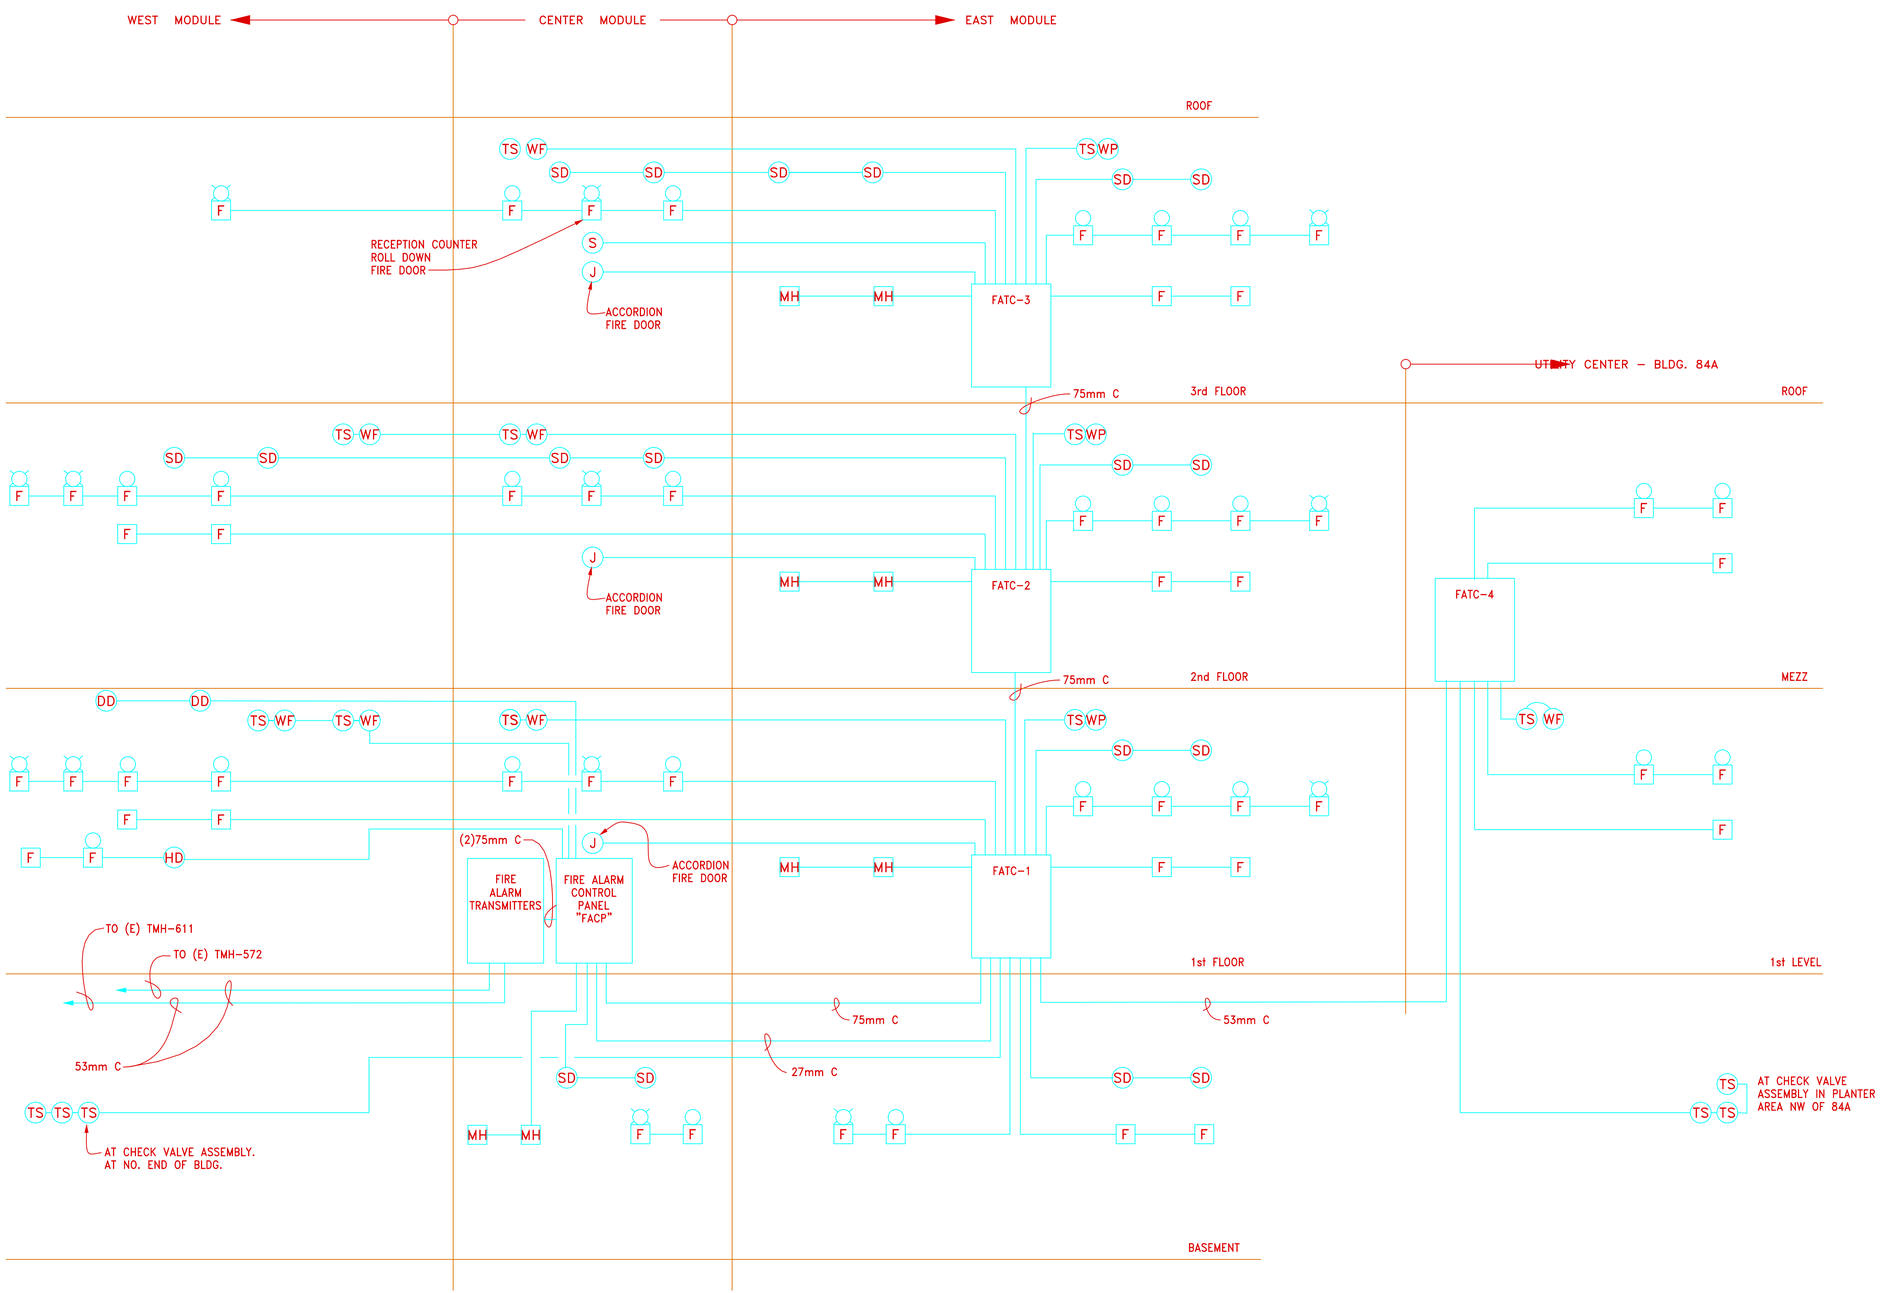

PROFESSIONAL SEAL (IF REVISION, APPLIES ONLY TO REVISED WORK)	ISSUE (PROGRESS, ESTIMATE, BID, CONSTRUCTION, CONFORMED, REVISION, AS-BUILT)	REVISION NUMBER	DRAWN BY	CHECKED BY	APPR'D BY	DATE	REMARKS
	—						
	—						
	—						
	—						
							FROM RECORD DWG. 4N84E043

84 FIRE ALARM SYSTEM

RISER DIAGRAM

UNIVERSITY OF CALIFORNIA
LAWRENCE BERKELEY NATIONAL LABORATORY
FACILITIES DEPARTMENT

DRAWN BY LDD	DATE 03/06/02	
CHECKED BY MCG	03/06/02	
APPROVED BY MCG	03/06/02	
CAD FILE PATH 00013794		
SCALE NONE		
DRAWING NO. 4B84E121_	SHEET	
PROJECT NO. 000000		