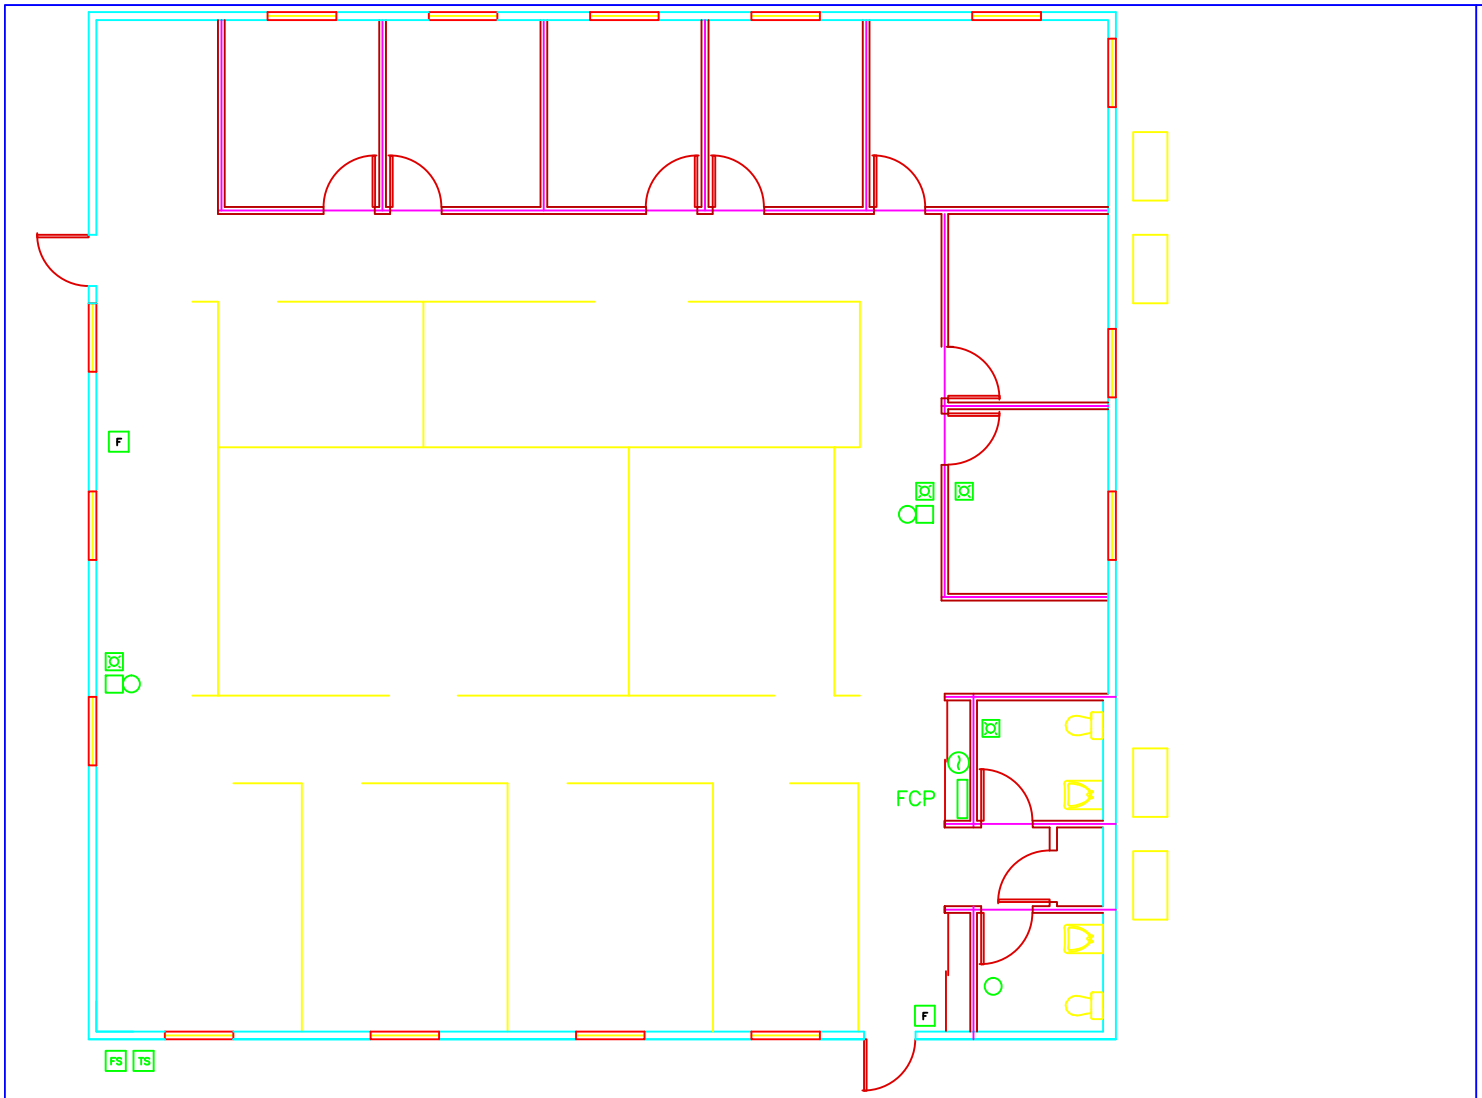

F FIRE CALL BOX

ALARM BELL

STROBE

SMOKE DETECTOR

TS TAMPER SWITCH

FS WATER FLOW SWITCH

HVAC

REVISION NUMBER	DRAWN BY	CHECKED BY	APPR'D BY	DATE	REMARKS

85B
FIRE ALARM SYSTEM
SYSTEM DEVICE LOCATIONS

UNIVERSITY OF CALIFORNIA
LAWRENCE BERKELEY NATIONAL LABORATORY
FACILITIES DEPARTMENT

DRAWN BY	ROB	DATE 11/2/2000
CHECKED BY	MCG	11/2/2000
APPROVED BY	MCG	11/2/2000
CAD FILE PATH	00011658	
SCALE	NONE	
DRAWING NO.	4B85BE006	SHEET 1 OF1
PROJECT NO.	000000	