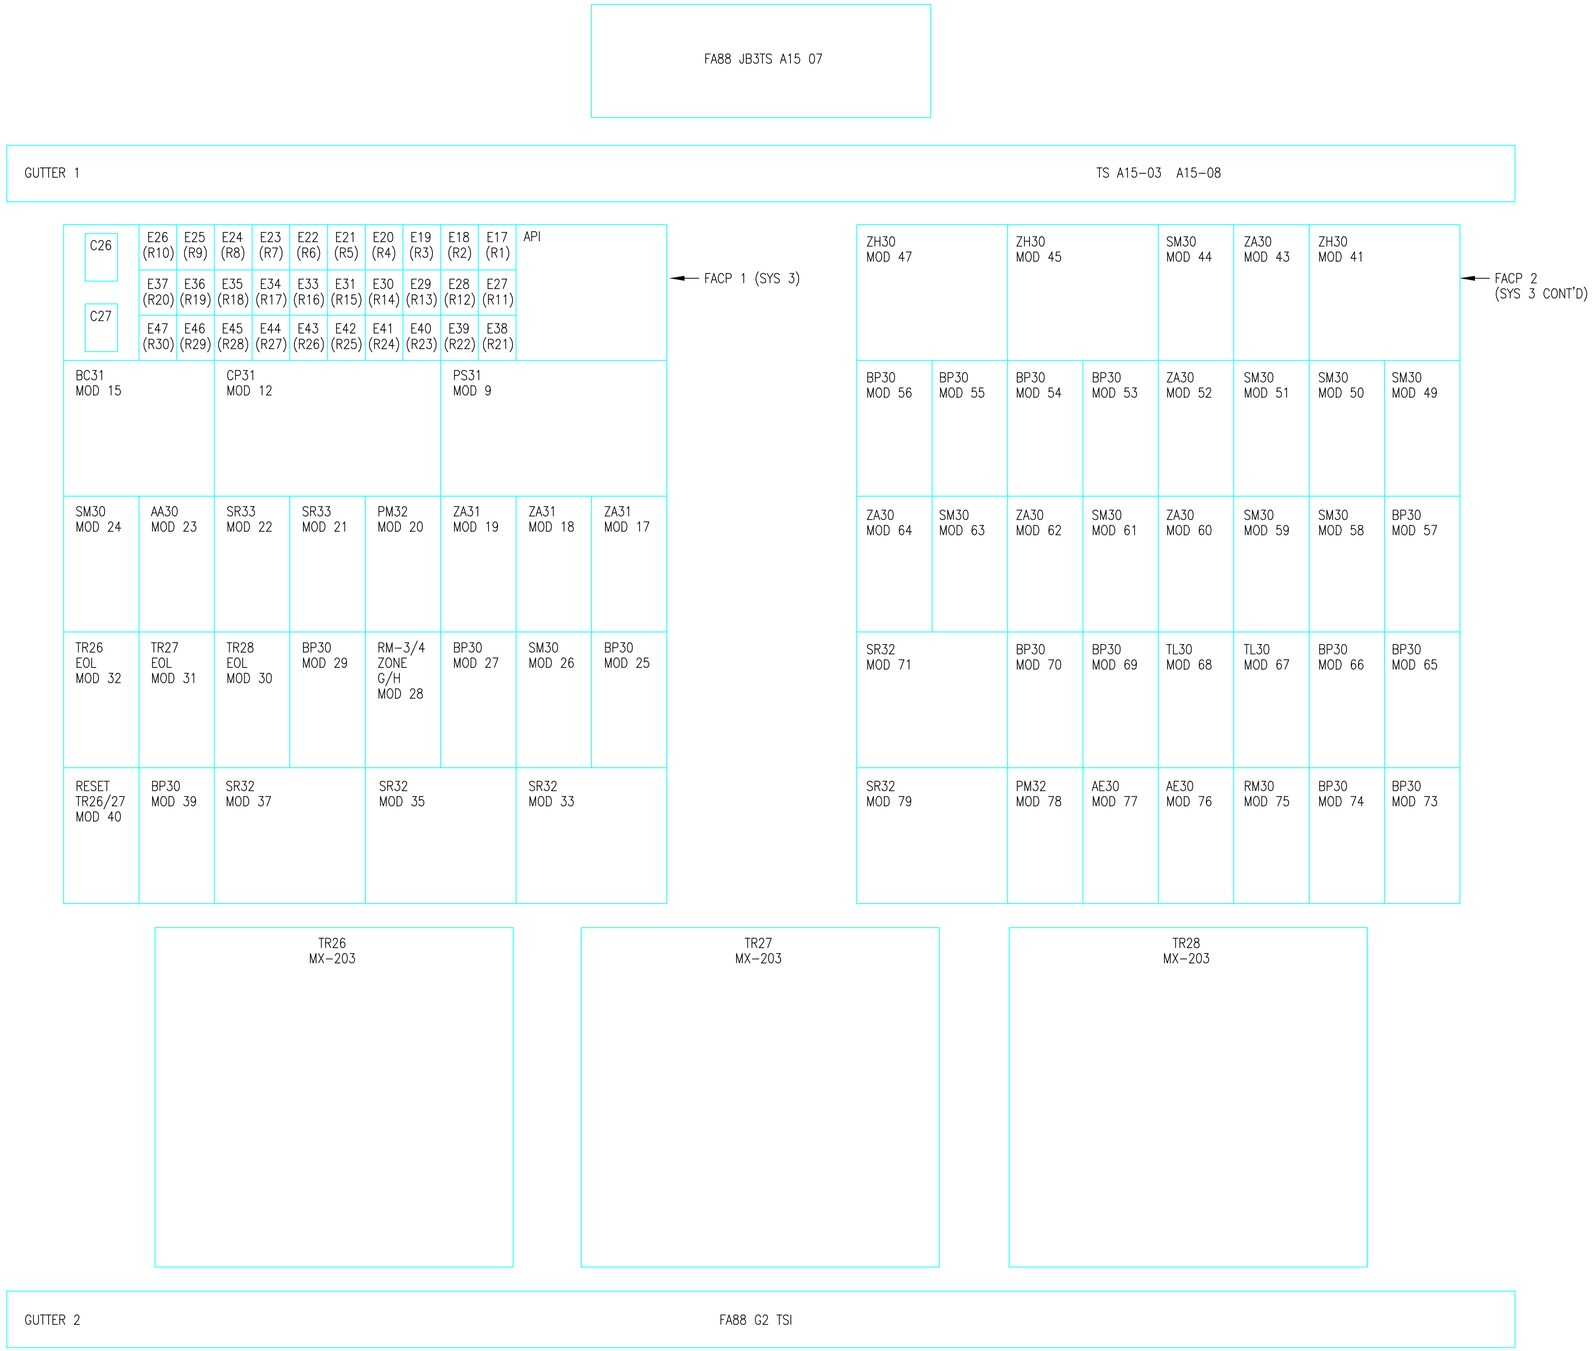

REFERENCE DRAWINGS:

1. 4B88E055 BSMT., FIRST AND SECOND FLOOR PLANS
2. 4B88E056 LOGIC DIAGRAM, ZONE E17-32
3. 4B88E057 LOGIC DIAGRAM, ZONE E33-64 & SYMBOLS
4. 4B88E058 MX-203 CABINET XMTR 126 INTERCONNECTION DIAGRAM
5. 4B88E060 MX-203 CABINET XMTRS 127 & 128 INTERCONNECTION DIAGRAM
6. 4B88E061 INTERCONNECTION DIAGRAM DEVICES ZONE E25-28,30,31
7. 4B88E062 INTERCONNECTION DIAGRAM DEVICES ZONE E33-37 & E52-62
8. 4B88E063 INTERCONNECTION DIAGRAM DEVICES ZONE E49-51
9. 4B88E064 CONTROL ROOM AND CAVES PLAN
10. 4B88E065 CAVE SMOKE DETECTORS AND GRAPHIC ANNUNCIATOR
11. 4B88E066 SYS 3 PANEL #1 RELAY INTERCONNECTION DIAGRAM
12. 4B88E067 SYS 3 PANEL #1 INTERCONNECTION DIAGRAM
13. 4B88E068 SYS 3 PANEL #2 INTERCONNECTION DIAGRAM
14. 4B88E069 ZONE & ANNUNCIATION TABLES
15. 4B88E070 DEVICE WIRING & DETAILS
16. 4B88E100 SYS 3 PANEL #3 INTERCONNECTION DIAGRAM
17. 4B88E115 INTERCONNECTION DIAGRAM INTERNAL, ZONE E17-28, 30-32

DISTRIBUTION LIST:

2-ELECTRIC SHOP B76 (FILE I & II)
1-B90J (FILE III)
1-STICK FILE B90J
ORIGINAL-FLAT FILE B90F

SYS 3 FIRE ALARM PANEL ELEVATION

REVISION NUMBER	DRAWN BY	CHECKED BY	APPR'D BY	DATE	REMARKS
E	LDD		MG	9/15/99	DWG LIST UPDATE
D	LM		MG	3/11/97	AUTOCAD CONVERSION
C	PC		RB	8/9/93	ADDED WASTE CONTAINERS
B	LSR		RG	12/88	ADDED SR33'S
A	RG		BHS	3/86	ADDED MOD 44 (FOR ECR SMOKE)

88
FIRE ALARM SYSTEM
SYS 3 ELEVATION

UNIVERSITY OF CALIFORNIA LAWRENCE BERKELEY LABORATORY
FACILITIES DEPARTMENT

DRAWN BY LDD	DATE 9/15/99	
CHECKED BY		
APPROVED BY MCG	9/15/99	
CAD FILE PATH 00009631		
SCALE As Noted		
DRAWING NO. 4B88E054E		SHEET
PROJECT NO. 153794		