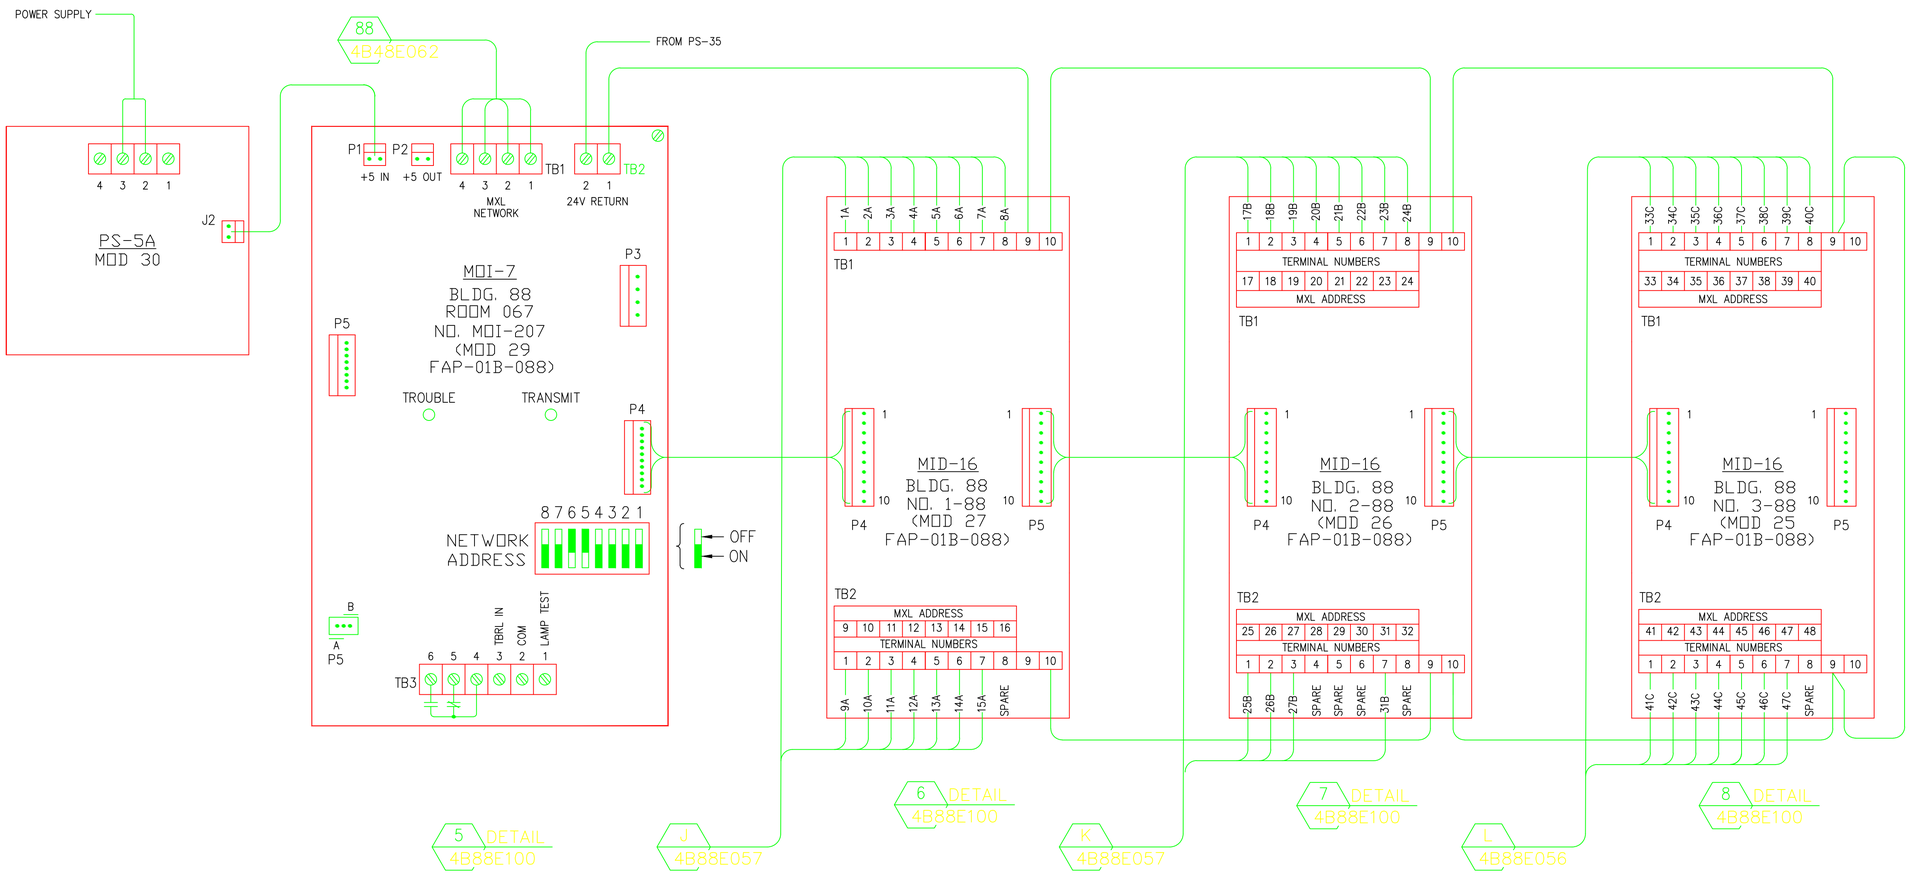

OLD ADDRESS	DESCRIPTION	MID-16 TERMINATION	MODULE TYPE & NO.	MXL NO. 02-50B ADDRESS
1E33	FCB & HD'S – BASEMENT	TB1, No. 1	MID 16, No. 1-88	2-207-1
1E34	FCB & HD'S-1ST FLOOR	TB1, No. 2	MID 16, No. 1-88	2-207-2
1E35	FCB	TB1, No. 3	MID 16, No. 1-88	2-207-3
1E36A 1E36B	FCB, HI-BAY HD, HI-BAY	TB1, No. 4	MID 16, No. 1-88	2-207-4
1E37	HD & FCB, 2ND FLOOR OFFICES	TB1, No. 5	MID 16, No. 1-88	2-207-5
1E38	SD AT "FACP"	TB1, No. 6	MID 16, No. 1-88	2-207-6
1E39	SD AT ATOP VAULT IN HI-BAY	TB1, No. 7	MID 16, No. 1-88	2-207-7
1E40	WFS, BLDG 88D	TB1, No. 8	MID 16, No. 1-88	2-207-8
1E41	WFS, BLDG 88B & C	TB2, No. 1	MID 16, No. 1-88	2-207-9
1E42	WFS, BLDG 88C, VAULT AND CAVES	TB2, No. 2	MID 16, No. 1-88	2-207-10
1E43	SD, 1ST FLOOR LOBBY AND DOOR HOLDERS	TB2, No. 3	MID 16, No. 1-88	2-207-11
1E44	SD, 2ND FLOOR, HALL & RM 265 HD	TB2, No. 4	MID 16, No. 1-88	2-207-12
1E45	SD'S IN TRAILER ABOVE CAVE 5	TB2, No. 5	MID 16, No. 1-88	2-207-13
1E46	DUCT DETECTORS	TB2, No. 6	MID 16, No. 1-88	2-207-14
1E47	VALVE SUPRV BLDG 88B & C	TB2, No. 7	MID 16, No. 1-88	2-207-15
N/A	SPARE	TB2, No. 8	MID 16, No. 1-88	2-207-16

OLD ADDRESS	DESCRIPTION	MID-16 TERMINATION	MODULE TYPE & NO.	MXL NO. 02-50B ADDRESS
1E49	FCB, BLDG 67 TRAILERS	TB1, No. 1	MID 16, No. 2-88	2-207-17
1E50	WF, BLDG 67 TRAILERS	TB1, No. 2	MID 16, No. 2-88	2-207-18
1E51	WF TAMPER VALVE SUPV BLDG 67 TRAILER	TB1, No. 3	MID 16, No. 2-88	2-207-19
1E52	VALVE SUPERVISION, MAIN	TB1, No. 4	MID 16, No. 2-88	2-207-20
1E53	VALVE SUPV VAULT, CAVES & PIT	TB1, No. 5	MID 16, No. 2-88	2-207-21
1E54	VALVE SUPV BASEMENT	TB1, No. 6	MID 16, No. 2-88	2-207-22
1E55	VALVE SUPV, 1ST FLOOR OFFICES & LAB'S	TB1, No. 7	MID 16, No. 2-88	2-207-23
1E56	VALVE SUPV COUNTING & CONTROL ROOMS	TB1, No. 8	MID 16, No. 2-88	2-207-24
1E57	VALVE SUPV, HI-BAY	TB2, No. 1	MID 16, No. 2-88	2-207-25
1E58	VALVE SUPV, 2ND FLOOR OFFICES	TB2, No. 2	MID 16, No. 2-88	2-207-26
1E59	VALVE SUPV BLDG 88	TB2, No. 3	MID 16, No. 2-88	2-207-27
1E60	SPARE	TB2, No. 4	MID 16, No. 2-88	2-207-28
1E61	SPARE	TB2, No. 5	MID 16, No. 2-88	2-207-29
1E62	SPARE	TB2, No. 6	MID 16, No. 2-88	2-207-30
1E63	SYSTEM 3 PANEL, TROUBLE	TB2, No. 7	MID 16, No. 2-88	2-207-31
N/A	SPARE	TB2, No. 8	MID 16, No. 2-88	2-207-32

OLD ADDRESS	DESCRIPTION	MID-16 TERMINATION	MODULE TYPE & NO.	MXL NO. 02-50B ADDRESS
1E17	WFS, ZONE 1 PIT	TB1, No. 1	MID 16, No. 3-88	2-207-33
1E18	WFS, ZONE 2 BASEMENT	TB1, No. 2	MID 16, No. 3-88	2-207-34
1E19	WFS, ZONE 3, 1ST FLOOR SOUTH OFFICE & LABS	TB1, No. 3	MID 16, No. 3-88	2-207-35
1E20	WFS, ZONE 4, CONTROL ROOM	TB1, No. 4	MID 16, No. 3-88	2-207-36
1E21	WFS, ZONE 5 HI-BAY	TB1, No. 5	MID 16, No. 3-88	2-207-37
1E22	WFS, ZONE 6, 2ND FLOOR SOUTH OFFICES	TB1, No. 6	MID 16, No. 3-88	2-207-38
1E23	SD'S GAMMASPHERE TRAILERS	TB1, No. 7	MID 16, No. 3-88	2-207-39
1E24	SD'S PIT & PIT EXHAUST DUCT	TB1, No. 8	MID 16, No. 3-88	2-207-40
1E25	SD, VAULT, CAVES & ROOM 180	TB2, No. 1	MID 16, No. 3-88	2-207-41
1E26	SD'S-SWITCHGEAR ROOM 067	TB2, No. 2	MID 16, No. 3-88	2-207-42
1E27	SD'S MODULATOR ROOM 059	TB2, No. 3	MID 16, No. 3-88	2-207-43
1E28A 1E28B	SD'S, CONTROL ROOM CEILING	TB2, No. 4	MID 16, No. 3-88	2-207-44
1E29A 1E29A	SD'S RM 163, BELOW RAISED FL	TB2, No. 5	MID 16, No. 3-88	2-207-45
1E30A 1E30B	SD'S COMPUTER ROOM 175	TB2, No. 6	MID 16, No. 3-88	2-207-46
1E31A 1E31B	SD'S COMPUTER ROOM 179	TB2, No. 7	MID 16, No. 3-88	2-207-47
N/A	SPARE	TB2, No. 8	MID 16, No. 3-88	2-207-48

TITLE 2
CONSTRUCTION
B
7/17/2007

REVISION NUMBER	DRAWN BY	CHECKED BY	APPR'D BY	DATE	REMARKS
B	AD	LDD	MCD	07/17/07	FIRE ALARM SYSTEM UPGRADE
A	AD	LDD	MCD	03/06/06	REVISED FOR MXL COPPER LOOP

PROFESSIONAL SEAL (IF REVISION, APPLIES ONLY TO REVISED WORK)

ISSUE (PROGRESS, ESTIMATE, BID, CONSTRUCTION, CONFORMED, REVISION, RECORD)

88
REPLACEMENT FIRE ALARM SYSTEM
MOI/MID MODULE ARRANGEMENT

UNIVERSITY OF CALIFORNIA
LAWRENCE BERKELEY NATIONAL LABORATORY
FACILITIES DIVISION

		DATE
DRAWN BY	AD	4/8/2004
CHECKED BY	AD	4/8/2004
APPROVED BY	MCG	4/8/2004
CAD FILE PATH	00022486	
SCALE	Full	
DRAWING NO.	4B88E168B	
SHEET	1 OF 1	
PROJECT NO.	FB4010	