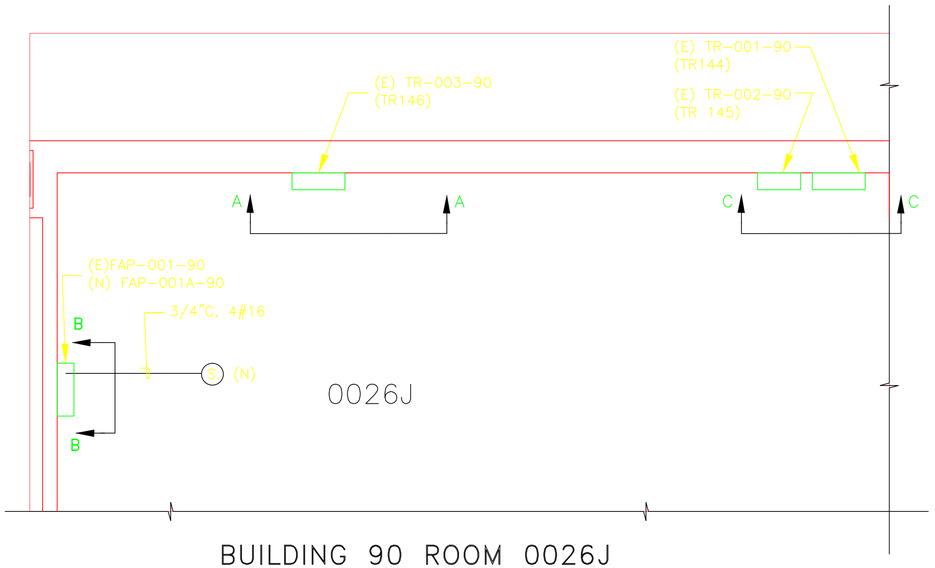

BUILDING 90 ROOM 0026J
PARTIAL PLAN

SCALE: 1/2"=1'-0"

SECTION B-B NEW EXTENSION

SCALE: NONE

NOTES:

1. SEE DWG 4B90E190 FOR MODULE ARRANGEMENT INSIDE THE FPCP.

SECTION A-A

SCALE: NONE

SECTION C-C

SCALE: NONE

PROFESSIONAL SEAL (IF REVISION, APPLIES ONLY TO REVISED WORK)	TITLE 2 CONSTRUCTION 5/14/2004	ISSUE (PROGRESS, ESTIMATE, BID, CONSTRUCTION, CONFORMED, REVISION, RECORD)	REVISION NUMBER	DRAWN BY	CHECKED BY	APPR'D BY	DATE	REMARKS

90 FIRE ALARM
PARITIAL PLAN
SECTIONS AND DETAILS

UNIVERSITY OF CALIFORNIA
LAWRENCE BERKELEY NATIONAL LABORATORY
FACILITIES DIVISION

DRAWN BY	AD	DATE 5/14/2004
CHECKED BY	AD	5/14/2004
APPROVED BY	MCG	5/14/2004
CAD FILE PATH	00017815	
SCALE	As Noted	
DRAWING NO.	4B90E187_	SHEET
PROJECT NO.	FB4010	1 OF 1