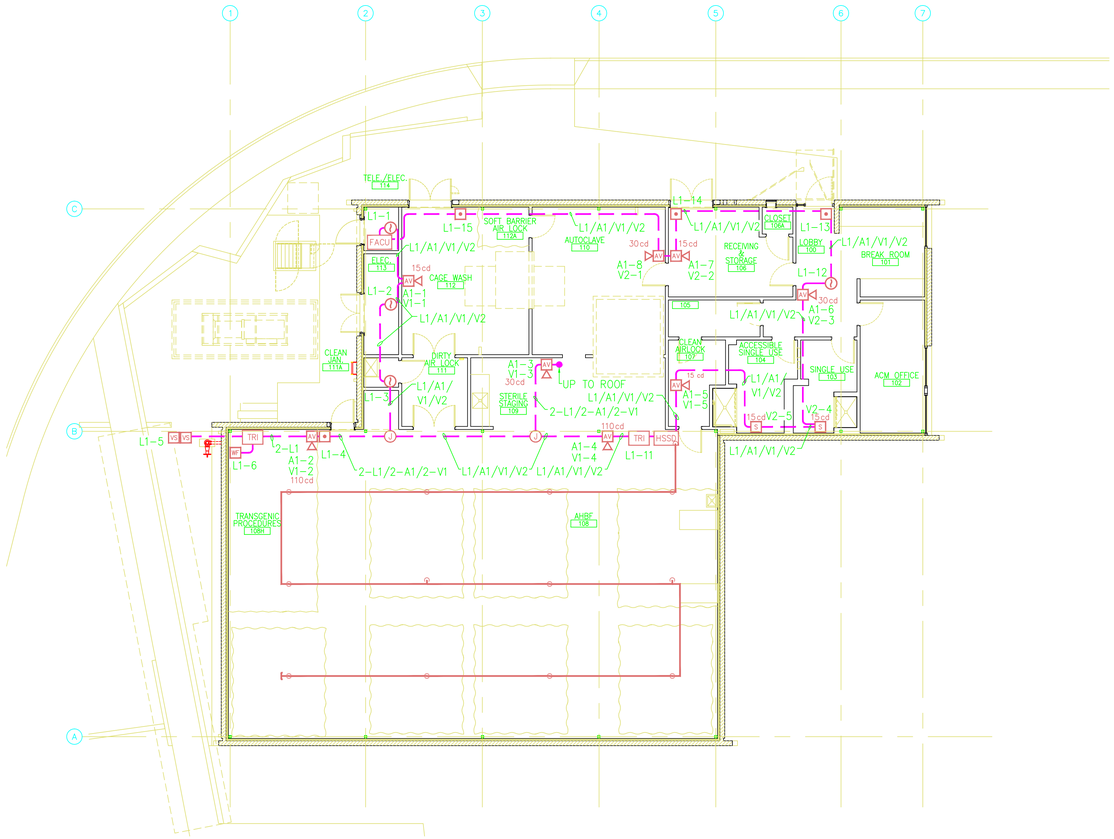

1 FIRE ALARM AND VESDA PLAN

1/8"=1'-0"

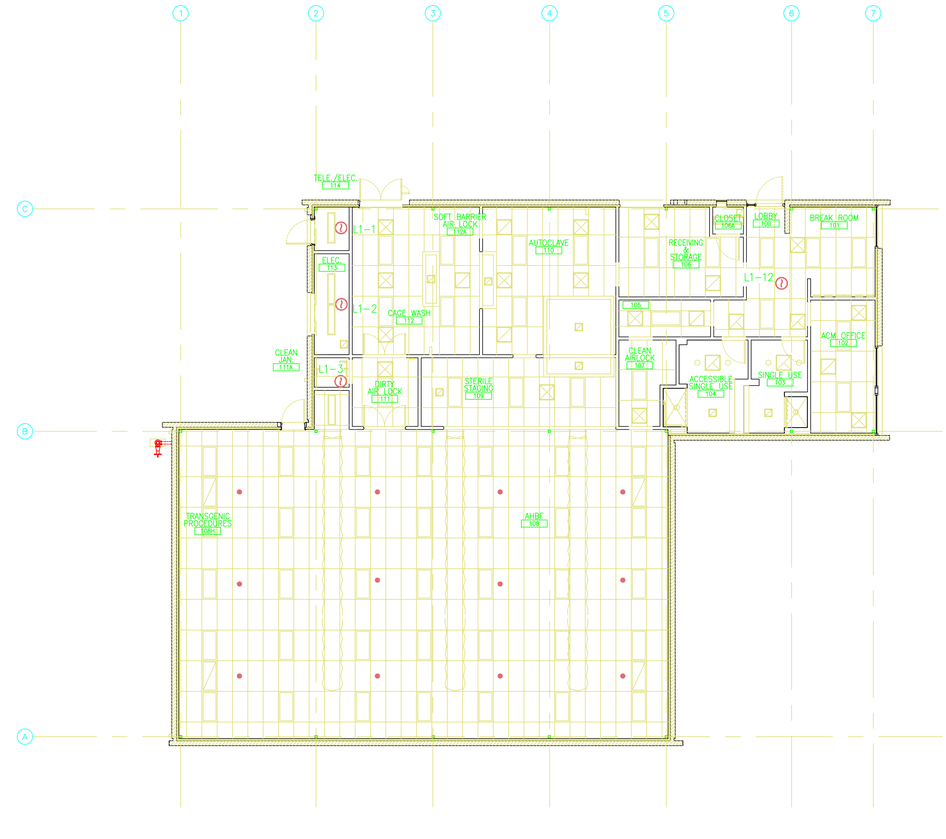

2 FIRE ALARM AND VESDA REFLECTED CEILING PLAN

1/8"=1'-0"

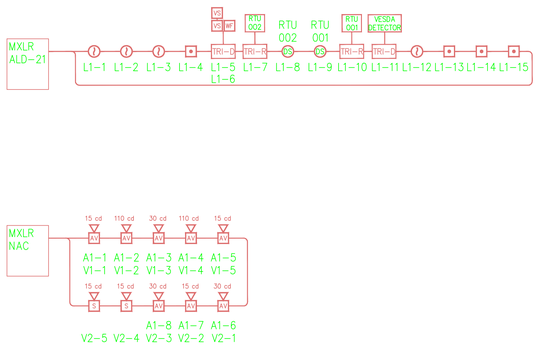

3 RISER DIAGRAMS

N.T.S.

HYT Corporation
Fire Protection Engineers and Consultants
3498 Clayton Road - Suite 101, Concord, California 94519
Phone: (925) 681-2731 - FAX: (925) 681-2733

CONSULTING FIRM | CONSULTING FIRM | CONSULTING FIRM | CONSULTING FIRM

ARCHITECT
Flad & Associates
650 California St.
8th Floor
San Francisco, CA 94108
(415) 398-1600
Fax: (415) 398-1606

CONSULTING A/E FIRM | PROFESSIONAL SEAL

CONSTRUCTION
7.31.2006

ISSUE (PROGRESS, ESTIMATE, BID, CONSTRUCTION, CONFORMED, REVISION, AS-BUILT)

REVISION NUMBER	DRAWN BY	CHECKED BY	APPR'D BY	DATE	REMARKS
				7.31.2006	ISSUED FOR CONSTRUCTION

BUILDING 86
ANIMAL CARE FACILITY
FIRE ALARM PLANS & RISER DIAGRAMS

UNIVERSITY OF CALIFORNIA
LAWRENCE BERKELEY NATIONAL LABORATORY
FACILITIES DIVISION

DRAWN BY	DWH
CHECKED BY	BBT
APPROVED BY	
CAD FILE PATH	
SCALE	AS NOTED
DRAWING NO.	5N86E015
PROJECT NO.	FM5500
DATE	3.21.2006
SHEET	FA-2.0
	3 OF 4