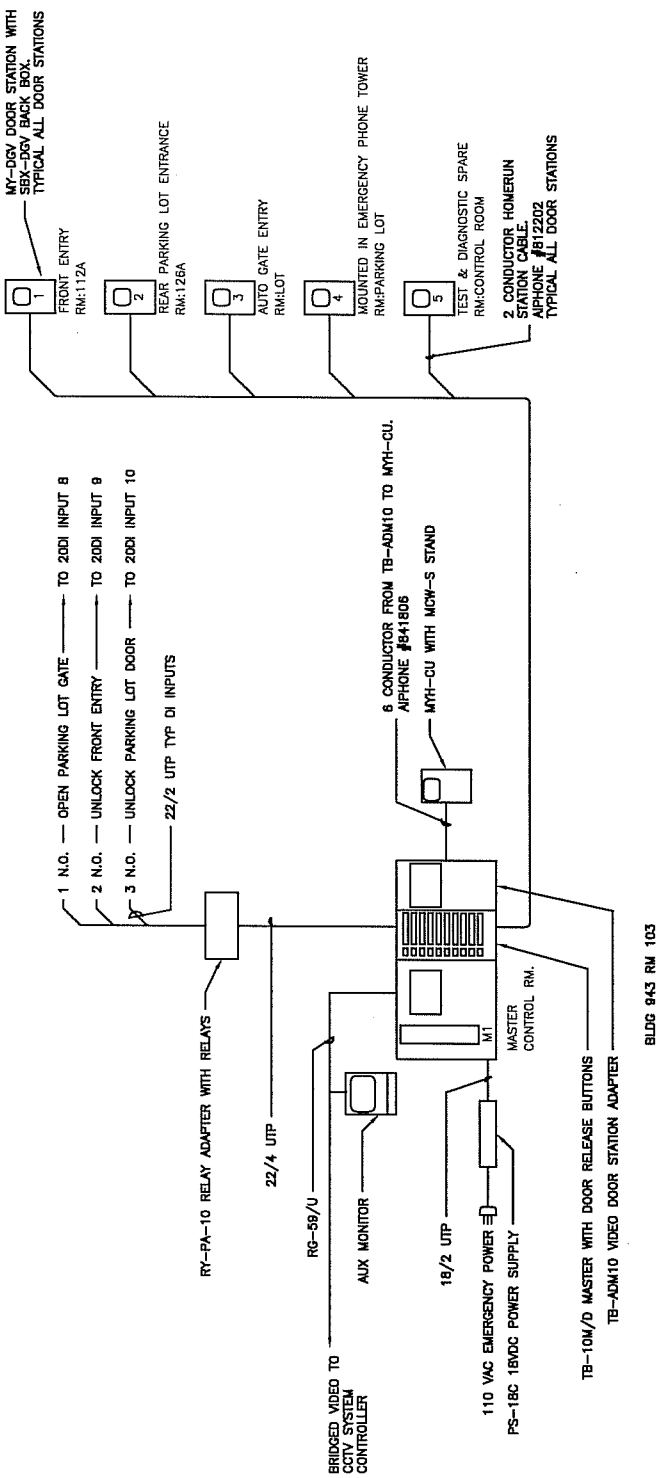

1 TEN DOOR MASTER
SCALE:NONE

LBNL ELECTRICAL STANDARDS
INTERCOM
TEN DOOR MASTER

DRAWN BY	DATE
CHECKED BY	
APPROVED BY	
CAD FILE PATH	
SCALE NTS	
DRAWING NO. COM101	SHEET
PROJECT NO.	

UNIVERSITY OF CALIFORNIA LAWRENCE BERKELEY NATIONAL LABORATORY
FACILITIES DIVISION

T:\groups\ELECT\Romy\STD\Intercom\COM101 TEN DOOR MASTER.dwg