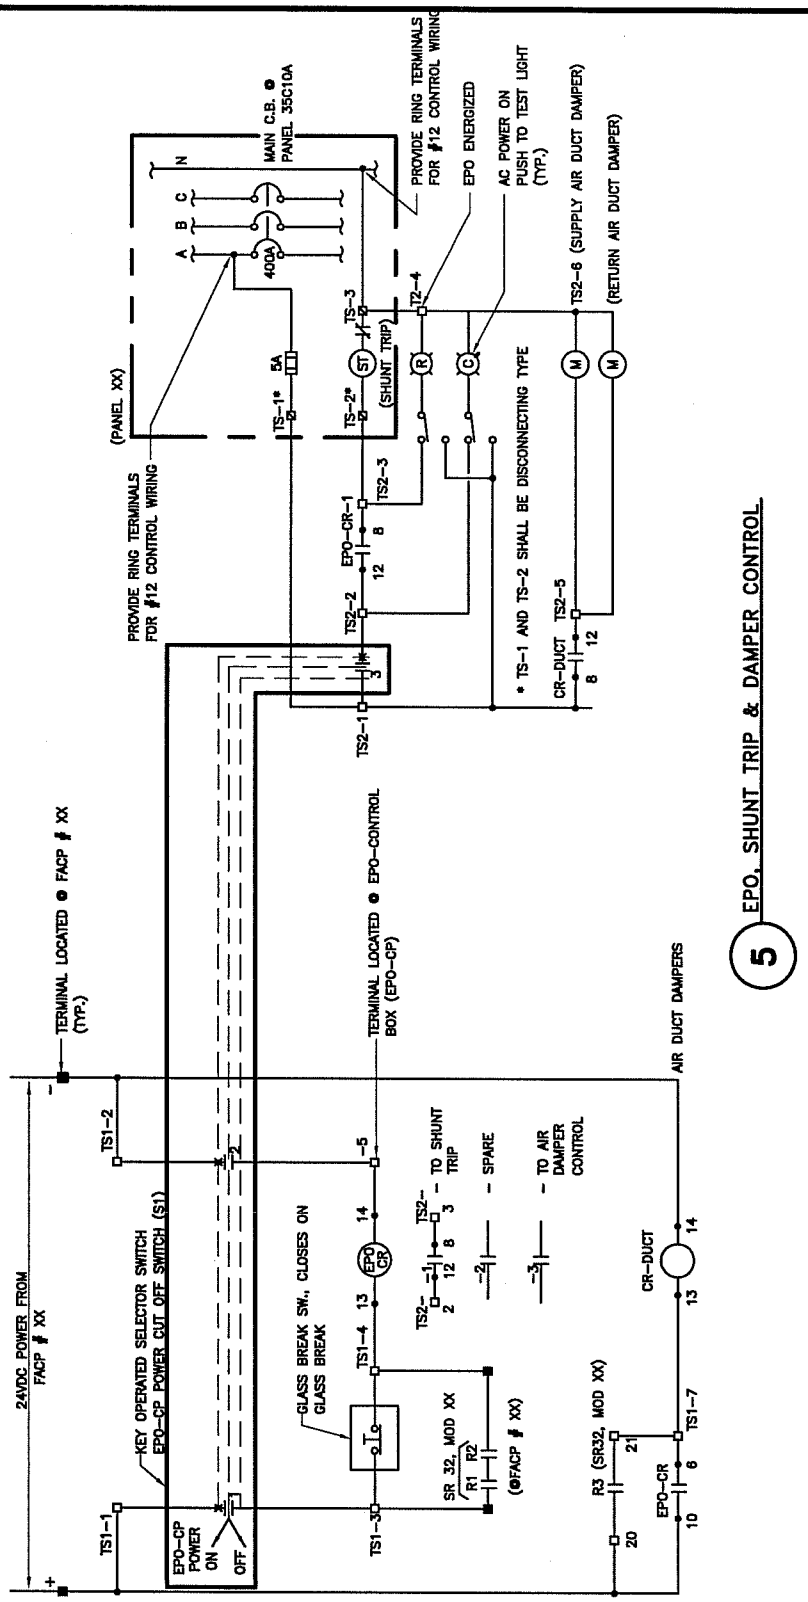

5 EPO, SHUNT TRIP & DAMPER CONTROL

NOTE: SCHEMATIC SHOWN IS TYPICAL FOR COMPUTER ROOM. RELEASE THIS SCHEMATIC FOR PROJECT SYSTEM.

LBNL ELECTRICAL STANDARDS
FIRE ALARM SYSTEM
EPO, SHUNT TRIP & DAMPER CONTROL

DRAWN BY	DATE
CHECKED BY	
APPROVED BY	
CAD FILE PATH	
SCALE NTS	
DRAWING NO. FA125	SHEET
PROJECT NO.	

UNIVERSITY OF CALIFORNIA LAWRENCE BERKELEY NATIONAL LABORATORY

FACILITIES DIVISION

T:\groups\ELECT\Romy\STD\Fire Alarm\FA125 SHUNT TRIP & DAMPER CONTROL.dwg