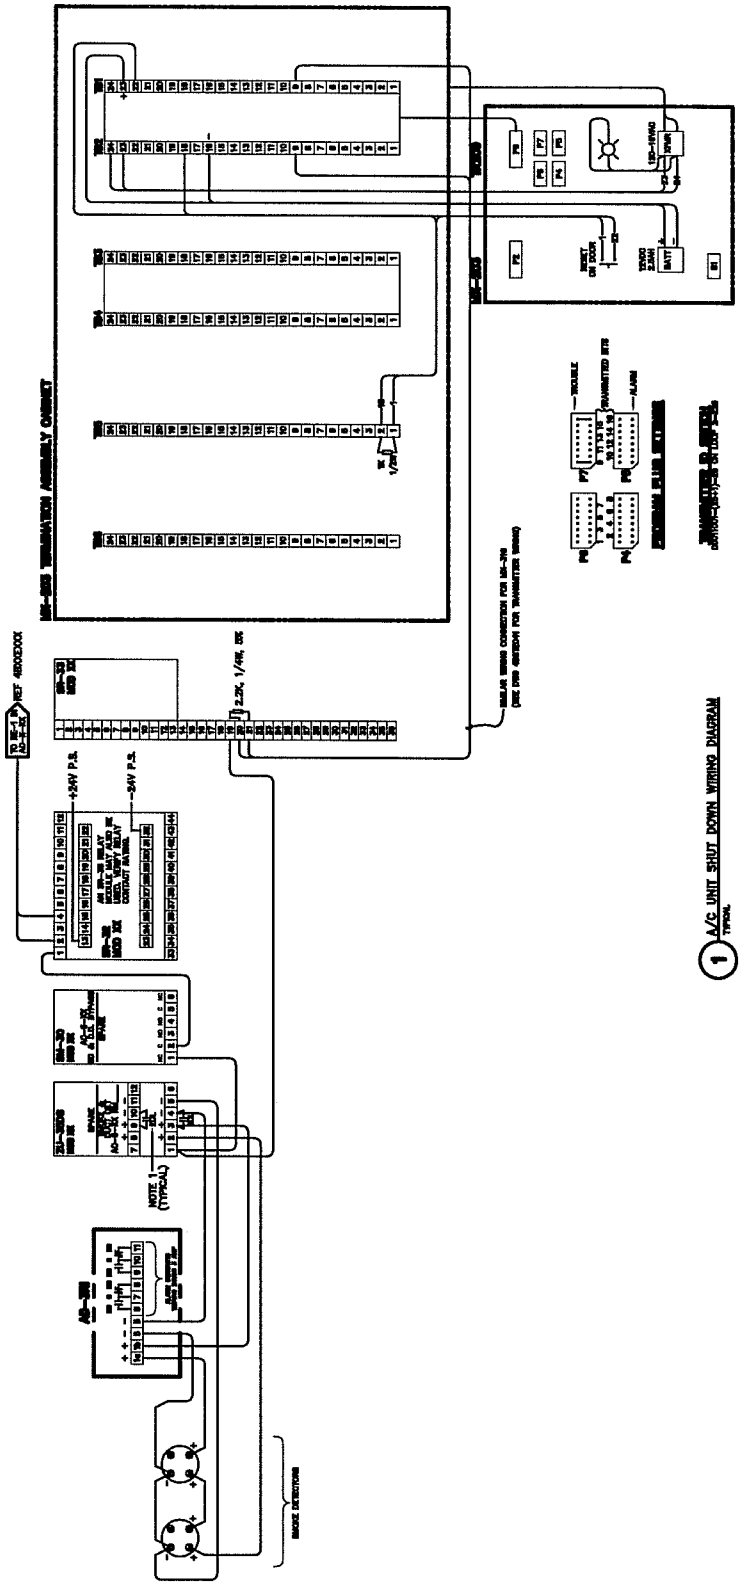

LBNL ELECTRICAL STANDARDS
FIRE ALARM SYSTEM
A/C UNIT SHUT DOWN WIRING DIAGRAM

DRAWN BY		DATE
CHECKED BY		
APPROVED BY		
CAD FILE PATH		
SCALE	NTS	
DRAWING NO.	FA126	SHEET
PROJECT NO.		

UNIVERSITY OF CALIFORNIA LAWRENCE BERKELEY NATIONAL LABORATORY

FACILITIES DIVISION

T:\groups\ELECT\Romy\STD\Fire Alarm\FA126 AC UNIT SHUT DOWN WIRING DIAGRAM.dwg