CP-31 CONTROL PANEL

REF ONLY: USE CP-35 FOR NEW WORK

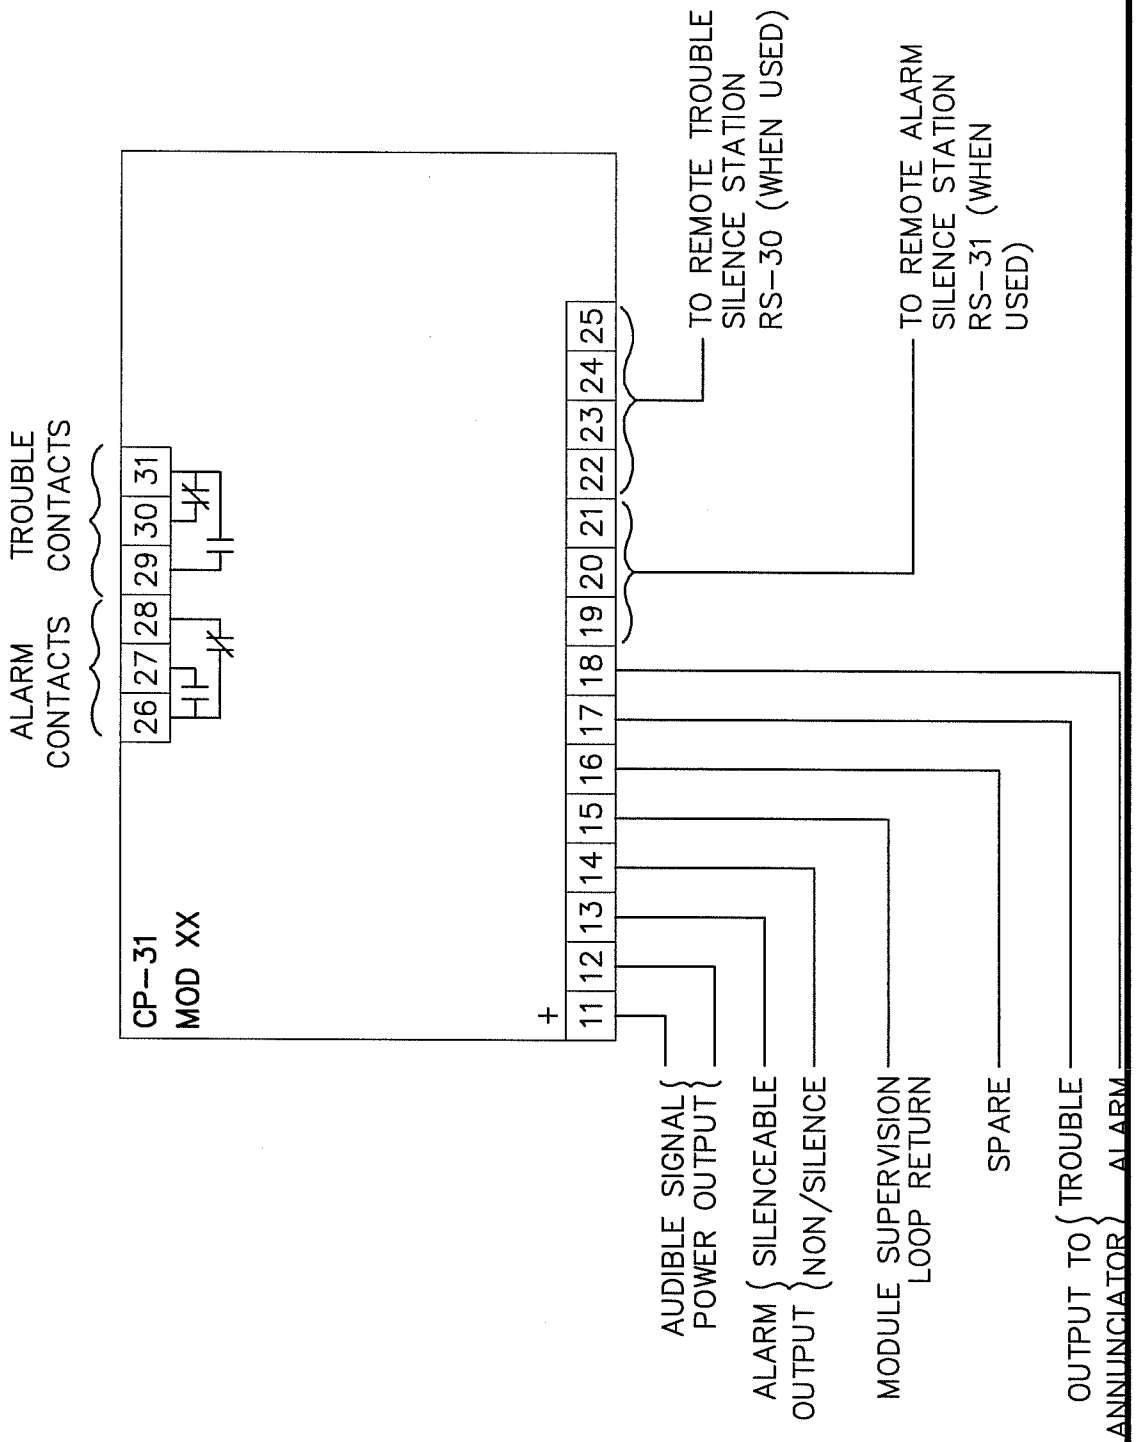

LBNL ELECTRICAL STANDARDS
FIRE ALARM SYSTEM
CP-31 CONTROL PANEL

DRAWN BY	DATE
CHECKED BY	
APPROVED BY	
CAD FILE PATH	
SCALE NTS	
DRAWING NO. FA128	SHEET
PROJECT NO.	

UNIVERSITY OF CALIFORNIA LAWRENCE BERKELEY NATIONAL LABORATORY
FACILITIES DIVISION

T:\groups\ELECT\Romy\STD\Fire Alarm\FA128 CP-31 CONTROL PANEL.dwg