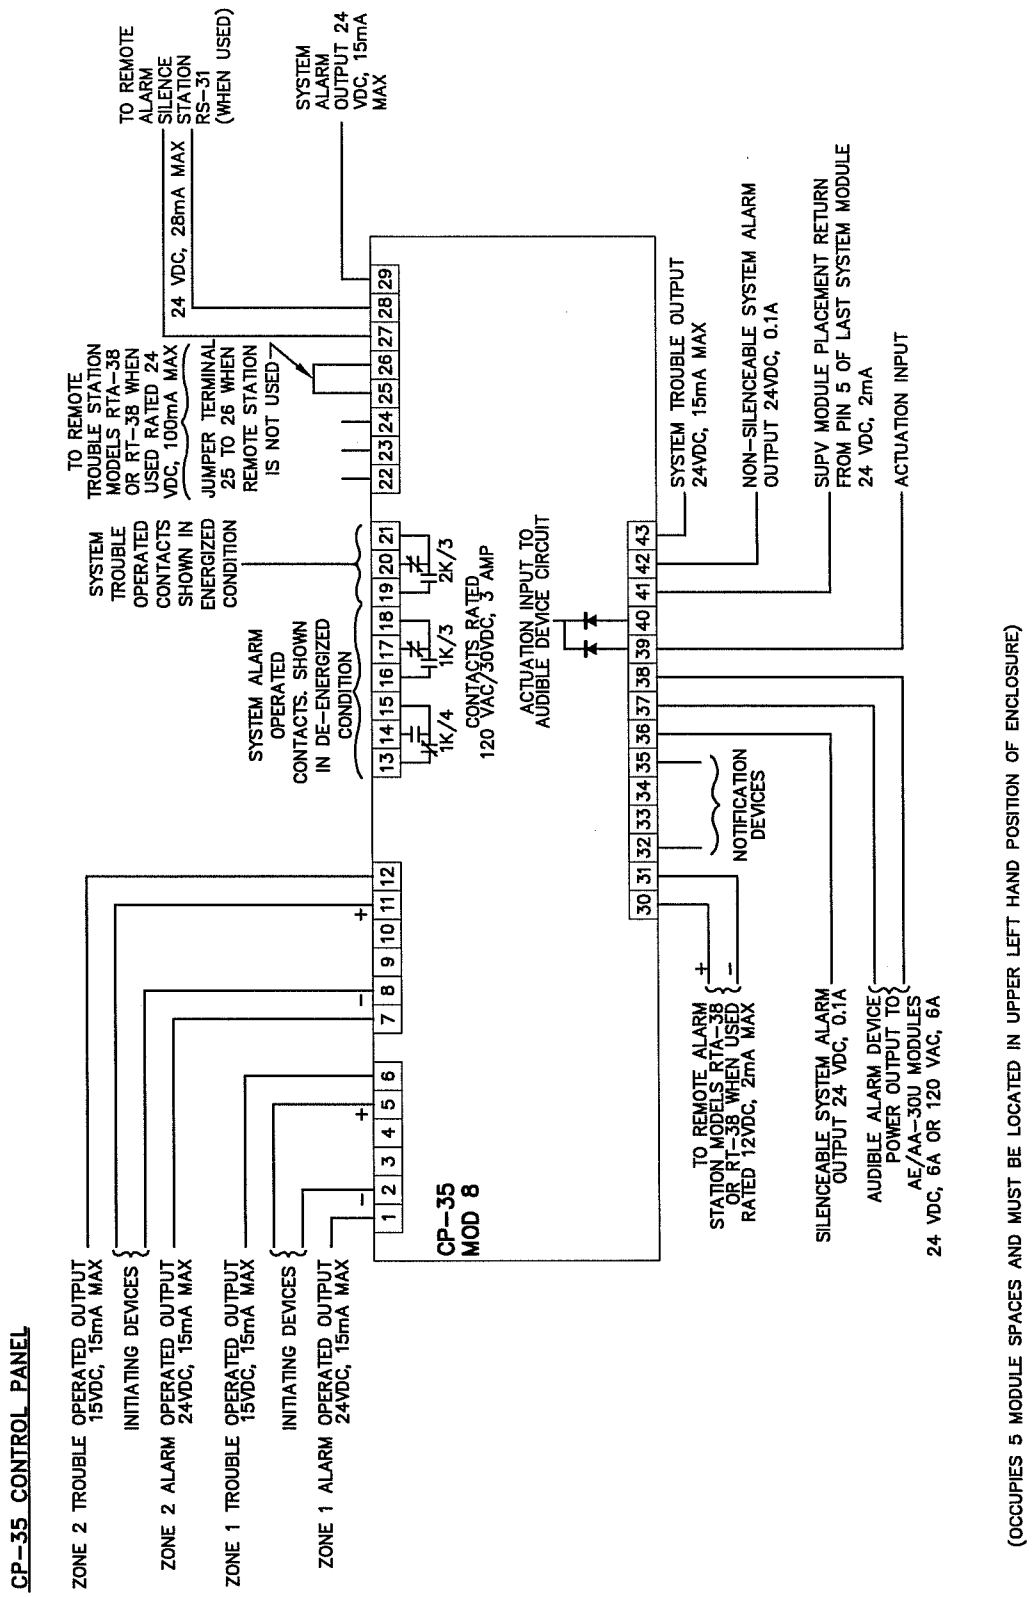

LBNL ELECTRICAL STANDARDS
FIRE ALARM SYSTEM
CP-35 CONTROL PANEL

DRAWN BY	DATE
CHECKED BY	
APPROVED BY	
CAD FILE PATH	
SCALE NTS	
DRAWING NO. FA129	SHEET
PROJECT NO.	

UNIVERSITY OF CALIFORNIA LAWRENCE BERKELEY NATIONAL LABORATORY

FACILITIES DIVISION

T:\groups\ELECT\Romy\STD\Fire Alarm\FA129 CP-35 CONTROL PANEL.dwg