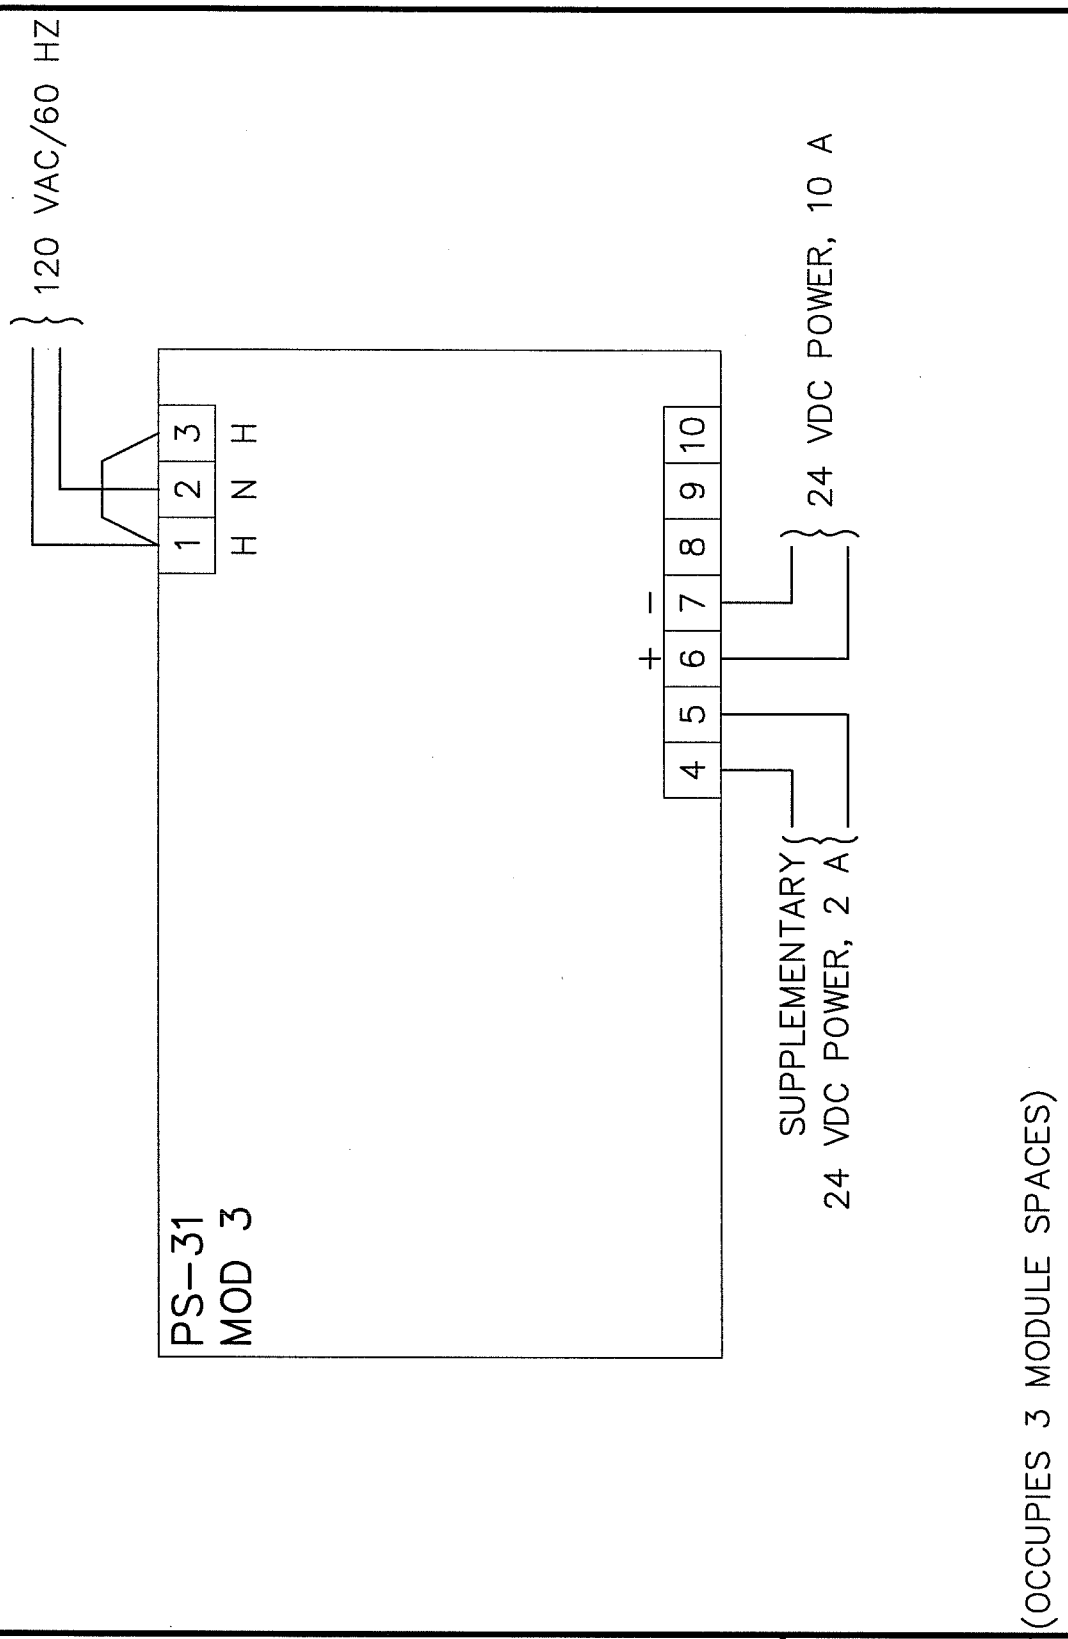

PS-31 POWER SUPPLY
FOR USE WITH CP-31

LBNL ELECTRICAL STANDARDS
FIRE ALARM SYSTEM
PS-31 POWER SUPPLY

DRAWN BY	DATE
CHECKED BY	
APPROVED BY	
CAD FILE PATH	
SCALE NTS	
DRAWING NO. FA131	SHEET
PROJECT NO.	

UNIVERSITY OF CALIFORNIA LAWRENCE BERKELEY NATIONAL LABORATORY
FACILITIES DIVISION

T:\groups\ELECT\Romy\STD\Fire Alarm\FA131 PS-31 POWER SUPPLY.dwg