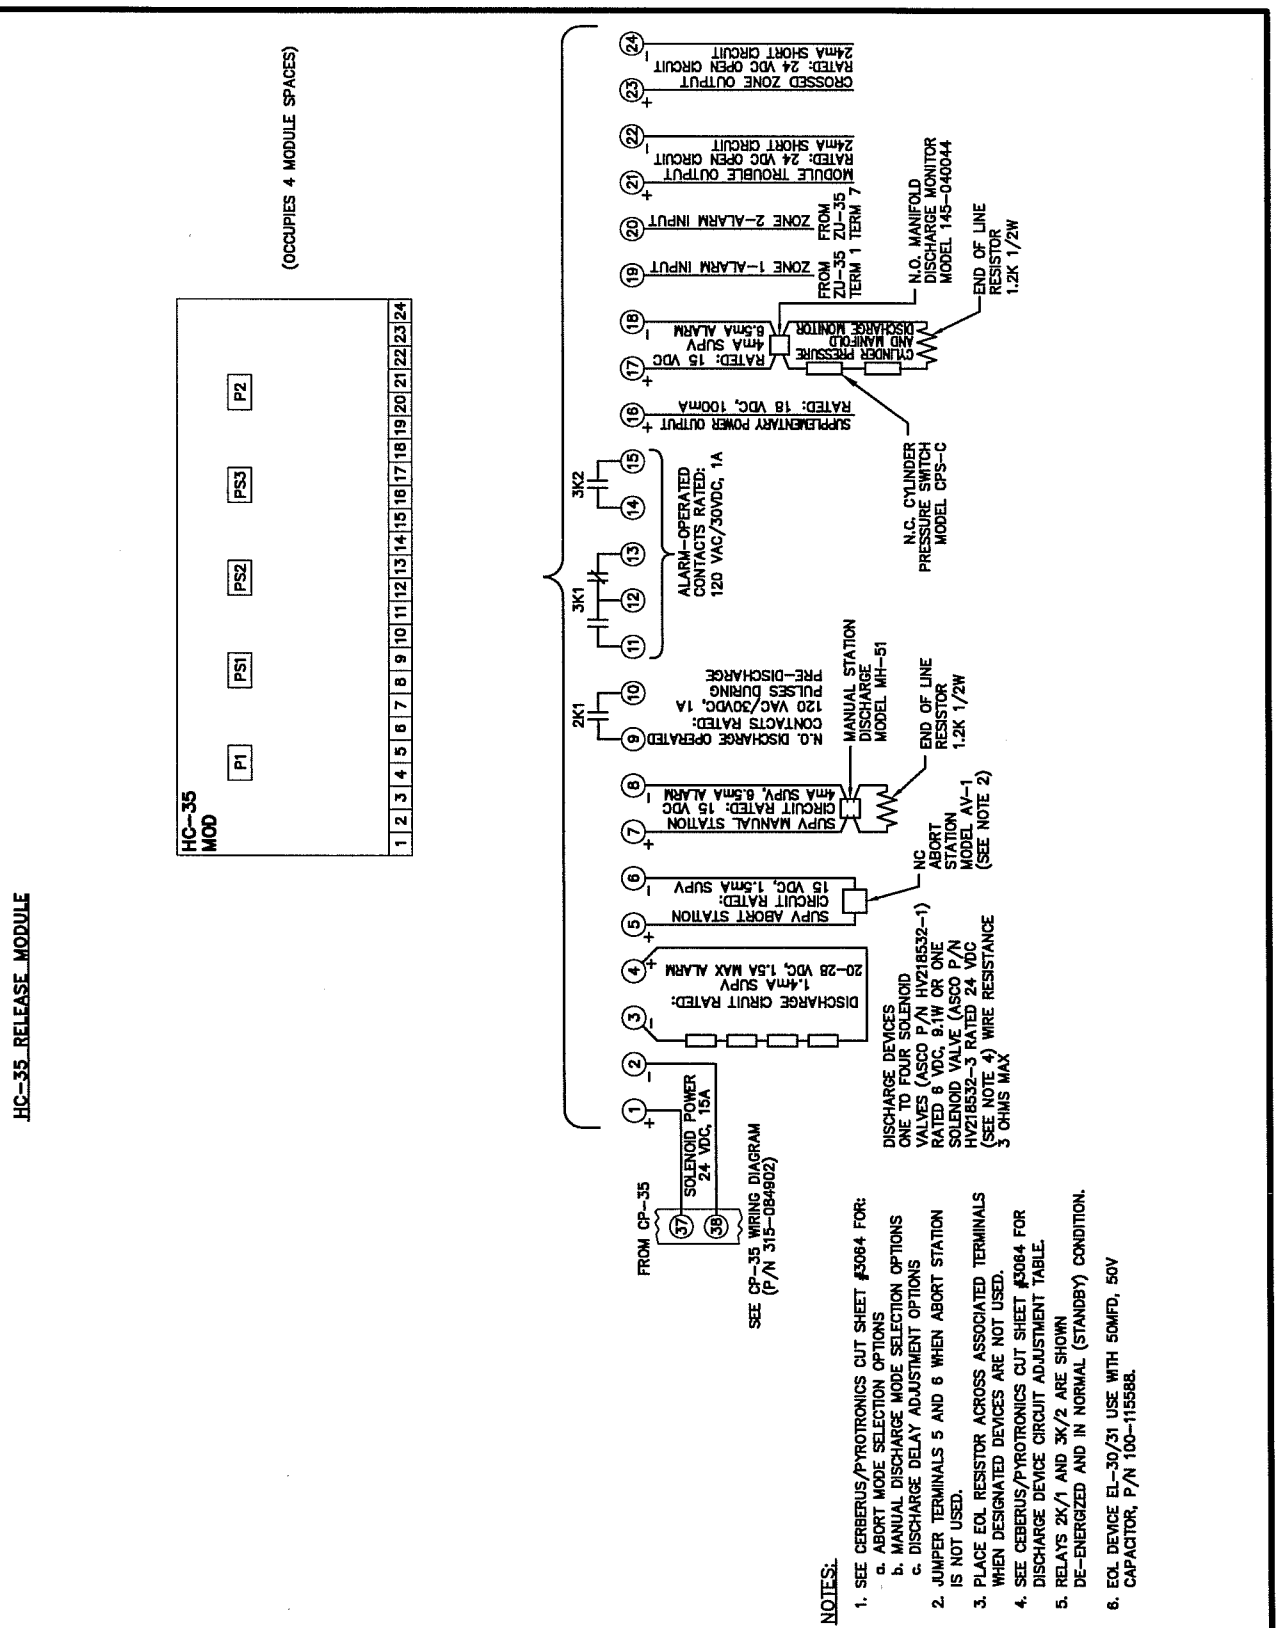

LBNL ELECTRICAL STANDARDS
FIRE ALARM SYSTEM
HC-35 RELEASE MODULE

DRAWN BY	DATE
CHECKED BY	
APPROVED BY	
CAD FILE PATH	
SCALE NTS	
DRAWING NO. FA142	SHEET
PROJECT NO.	

UNIVERSITY OF CALIFORNIA LAWRENCE BERKELEY NATIONAL LABORATORY

FACILITIES DIVISION

T:\groups\ELECT\Romy\STD\Fire Alarm\FA142 HC-35 RELEASE MODULE.dwg