DM-31 DISTRIBUTION MODULE

DISTRIBUTION
MODULE

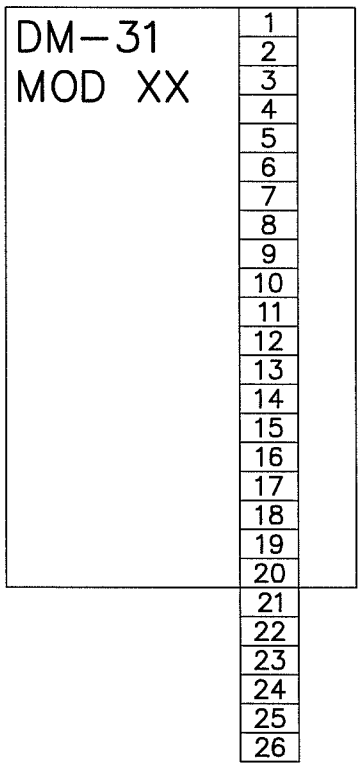

TERMINAL BLOCK FOR
FIELD WIRING

LBNL ELECTRICAL STANDARDS FIRE ALARM SYSTEM DM-31 DISTRIBUTION MODULE	DRAWN BY	DATE
	CHECKED BY	
	APPROVED BY	
	CAD FILE PATH	
	SCALE NTS	
UNIVERSITY OF CALIFORNIA LAWRENCE BERKELEY NATIONAL LABORATORY FACILITIES DIVISION	DRAWING NO. FA149	SHEET
	PROJECT NO.	

T:\groups\ELECT\Romy\STD\Fire Alarm\FA149 DM-31 DISTRIBUTION MODULE.dwg