SR-33 SUPPLEMENTAL RELAY MODULE

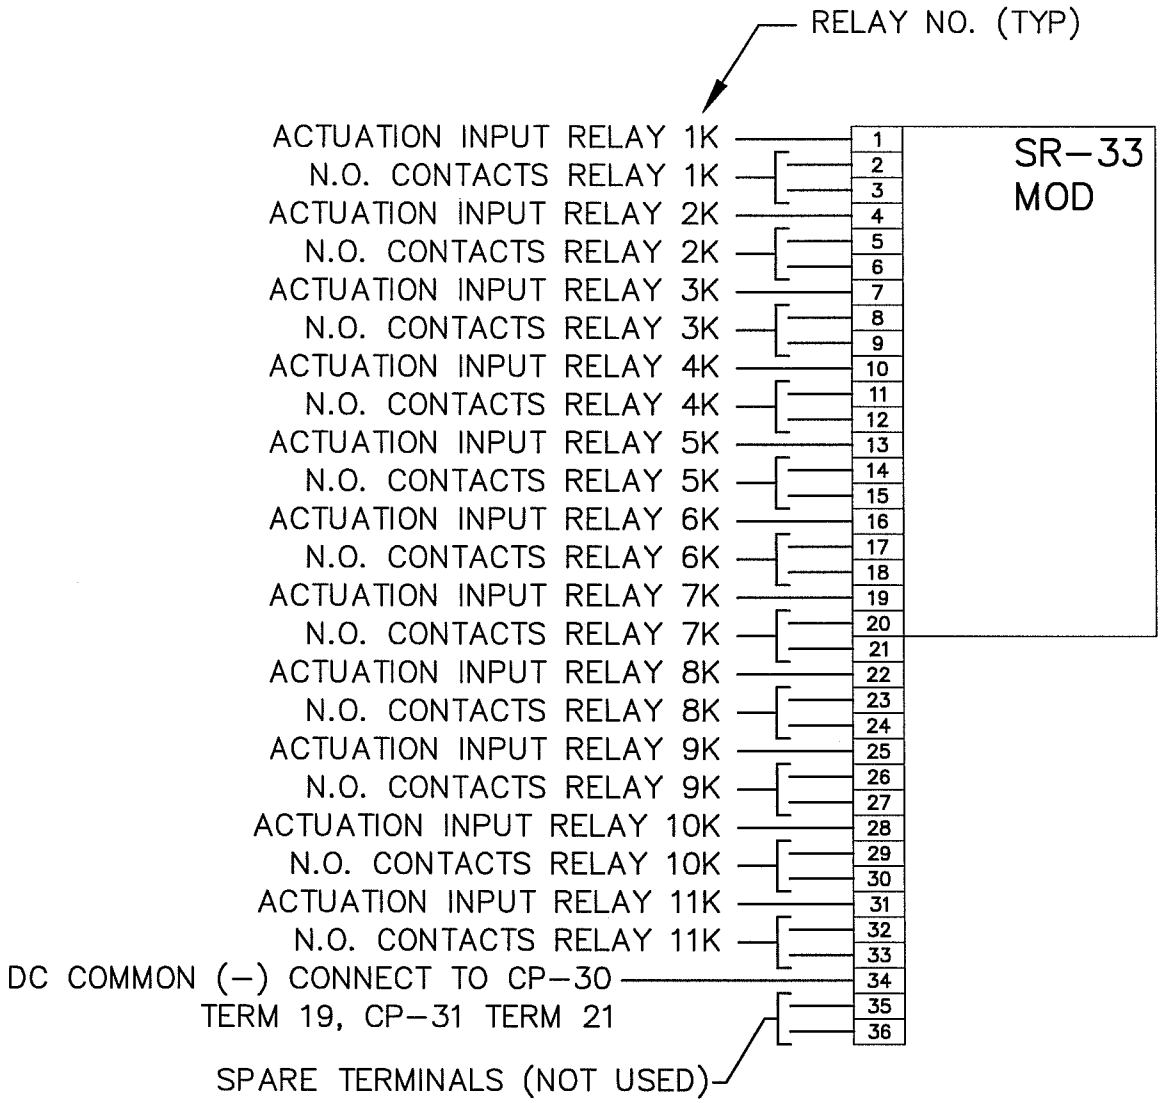

ELEVEN RELAYS CONTACTS RATED 100mA RESISTIVE

REF ONLY: USE SR-35 FOR NEW WORK

LBNL ELECTRICAL STANDARDS **FIRE ALARM SYSTEM** **SR-33 SUPPLEMENTAL RELAY MODULE**	DRAWN BY	DATE
	CHECKED BY	
	APPROVED BY	
	CAD FILE PATH	
	SCALE NTS	
UNIVERSITY OF CALIFORNIA LAWRENCE BERKELEY NATIONAL LABORATORY FACILITIES DIVISION	DRAWING NO. FA150	SHEET
	PROJECT NO.	

T:\groups\ELECT\Romy\STD\Fire Alarm\FA150 SR-33 SUPPLEMENTAL RELAY MODULE.dwg