SR-35 SUPPLEMENTAL RELAY MODULE

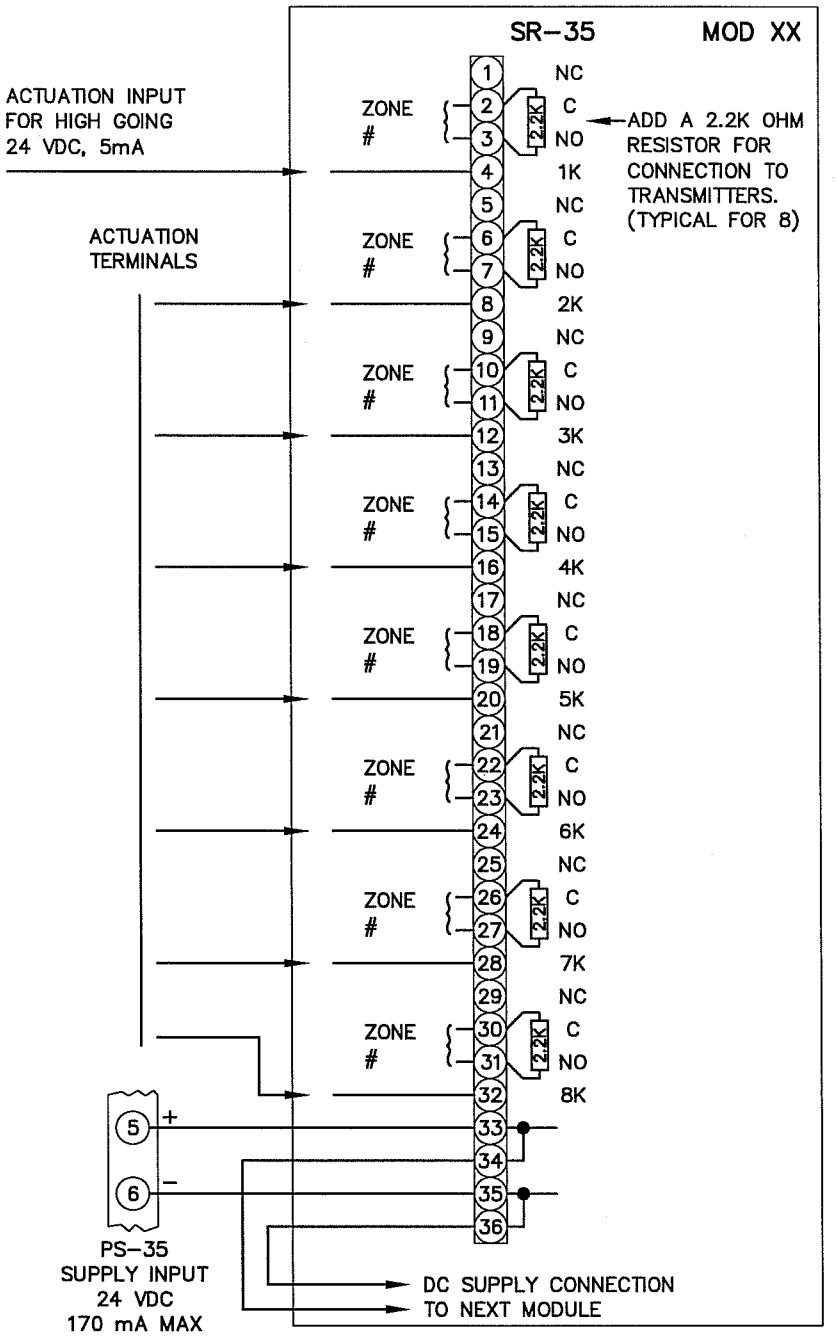

USED FOR INTERFACE W/ MX203 AND MX316

EIGHT RELAYS CONTACTS RATED 2A SPDT

LBNL ELECTRICAL STANDARDS FIRE ALARM SYSTEM SR-35 SUPPLEMENTAL RELAY MODULE	DRAWN BY	DATE
	CHECKED BY	
	APPROVED BY	
	CAD FILE PATH	
	SCALE NTS	
UNIVERSITY OF CALIFORNIA LAWRENCE BERKELEY NATIONAL LABORATORY FACILITIES DIVISION	DRAWING NO. FA152	SHEET
	PROJECT NO.	

T:\groups\ELECT\Romy\STD\Fire Alarm\FA152 SR-35 SUPPLEMENTAL RELAY MODULE.dwg