AA-30U AUDIBLE ALARM

EXTENDER MODULE DC AUDIBLES

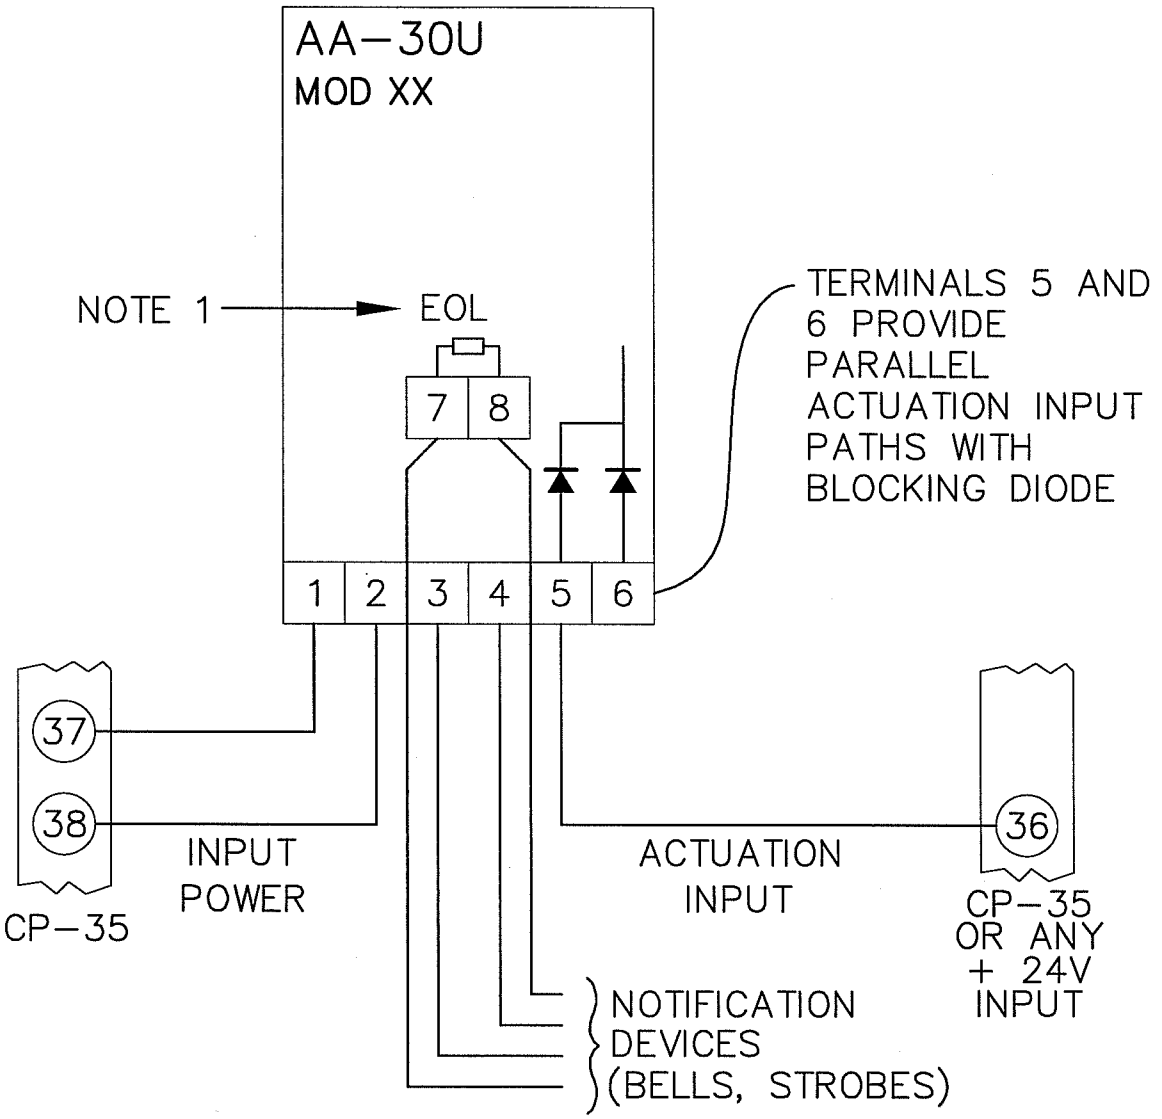

LBNL ELECTRICAL STANDARDS FIRE ALARM SYSTEM AA-30U AUDIBLE ALARM	DRAWN BY	DATE
	CHECKED BY	
	APPROVED BY	
	CAD FILE PATH	
	SCALE NTS	
UNIVERSITY OF CALIFORNIA LAWRENCE BERKELEY NATIONAL LABORATORY FACILITIES DIVISION	DRAWING NO. FA154	SHEET
	PROJECT NO.	

T:\groups\ELECT\Romy\STD\Fire Alarm\FA154 AA-30U AUDIBLE ALARM.dwg