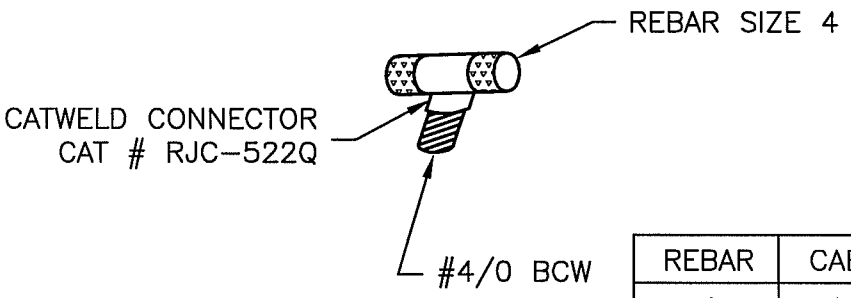

REBAR	CABLE	MOLD
4	4/0	RJC-522Q
5	4/0	RJC-532Q
6	4/0	RJC-542Q
7	4/0	RJC-552Q
8	4/0	RJC-562Q

3 CABLE TO REBAR

LBNL ELECTRICAL STANDARDS
GROUNDING
CABLE TO REBAR

DRAWN BY	DATE
CHECKED BY	
APPROVED BY	
CAD FILE PATH	
SCALE NTS	
DRAWING NO. GRD103	SHEET
PROJECT NO.	

UNIVERSITY OF CALIFORNIA LAWRENCE BERKELEY NATIONAL LABORATORY
FACILITIES DIVISION

T:\groups\ELECT\Romy\STD\Grounding\GRD103 CABLE TO REBAR.dwg