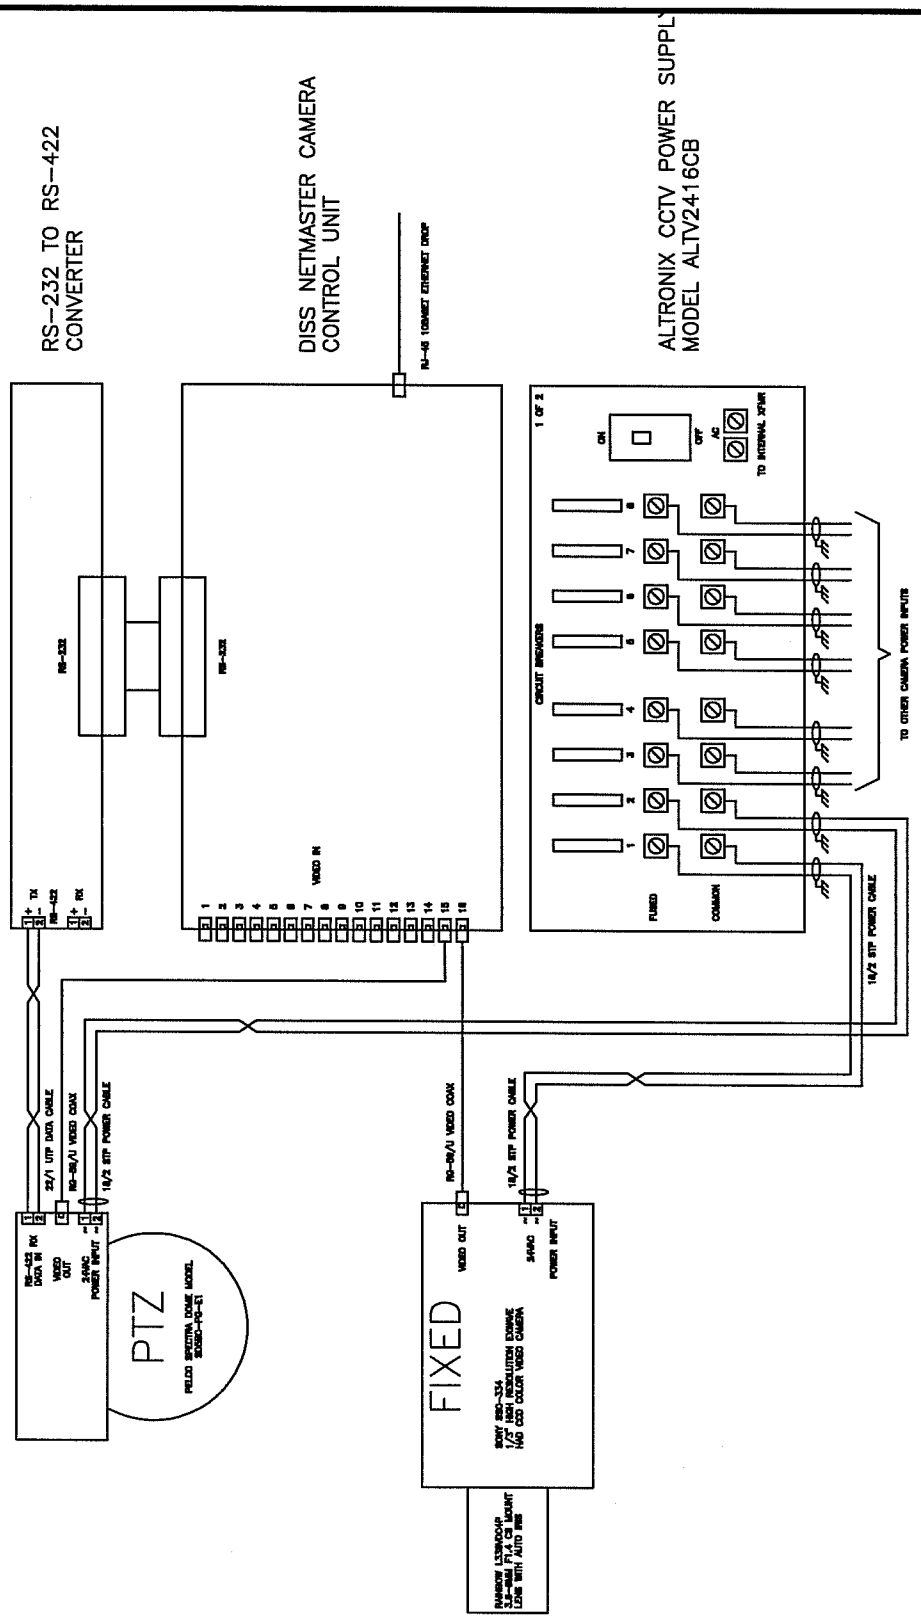

LBNL ELECTRICAL STANDARDS
CCTV
TYPICAL WIRING DIAGRAM

DRAWN BY	DATE
CHECKED BY	
APPROVED BY	
CAD FILE PATH	
SCALE NTS	
DRAWING NO. INS102	SHEET
PROJECT NO.	

UNIVERSITY OF CALIFORNIA LAWRENCE BERKELEY NATIONAL LABORATORY

FACILITIES DIVISION

T:\groups\ELECT\Romy\STD\Installation\INS102 CCTV TYPICAL WIRING DIAGRAM.dwg