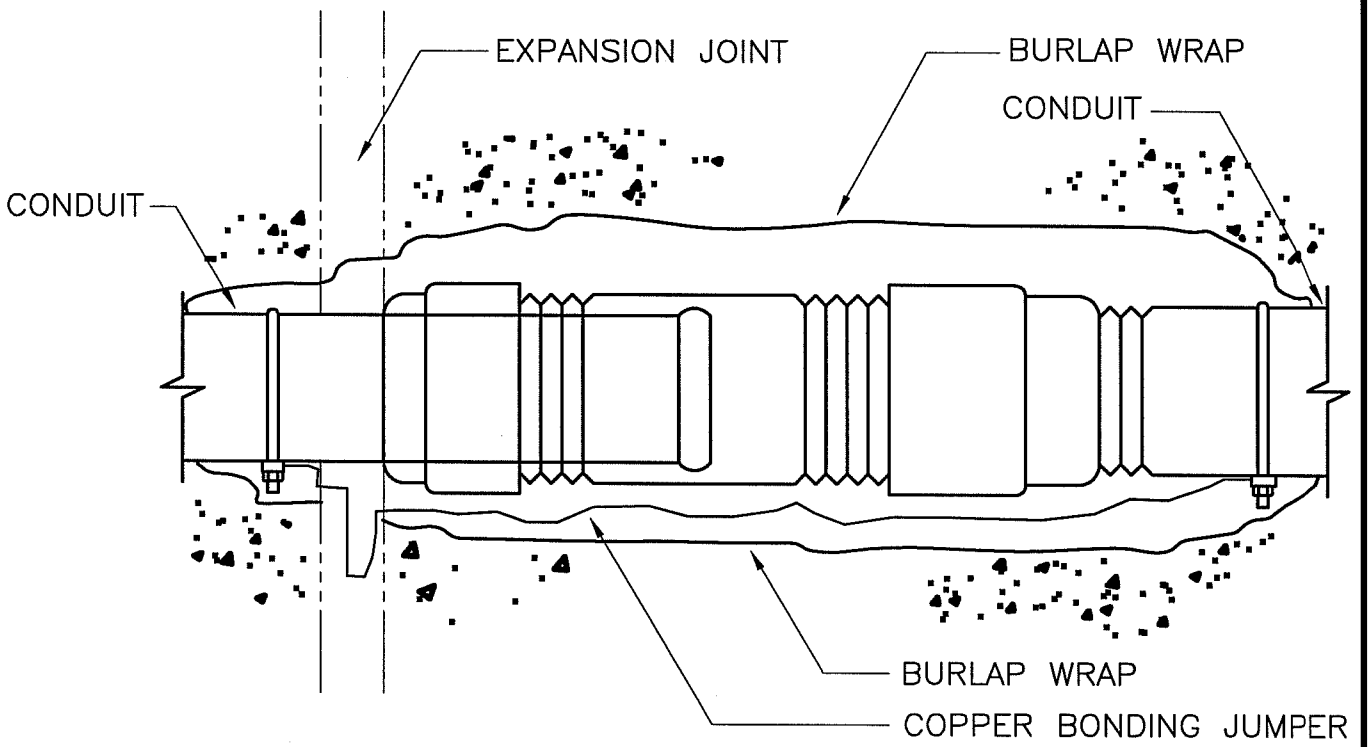

2 EXPANSION FITTING

LBNL ELECTRICAL STANDARDS INSTALLATION DETAILS EXPANSION FITTING	DRAWN BY	DATE
	CHECKED BY	
	APPROVED BY	
	CAD FILE PATH	
	SCALE NTS	
UNIVERSITY OF CALIFORNIA LAWRENCE BERKELEY NATIONAL LABORATORY FACILITIES DIVISION	DRAWING NO. INS105	SHEET
	PROJECT NO.	

T:\groups\ELECT\Romy\STD\Installation\INS105 EXPANSION FITTING.dwg