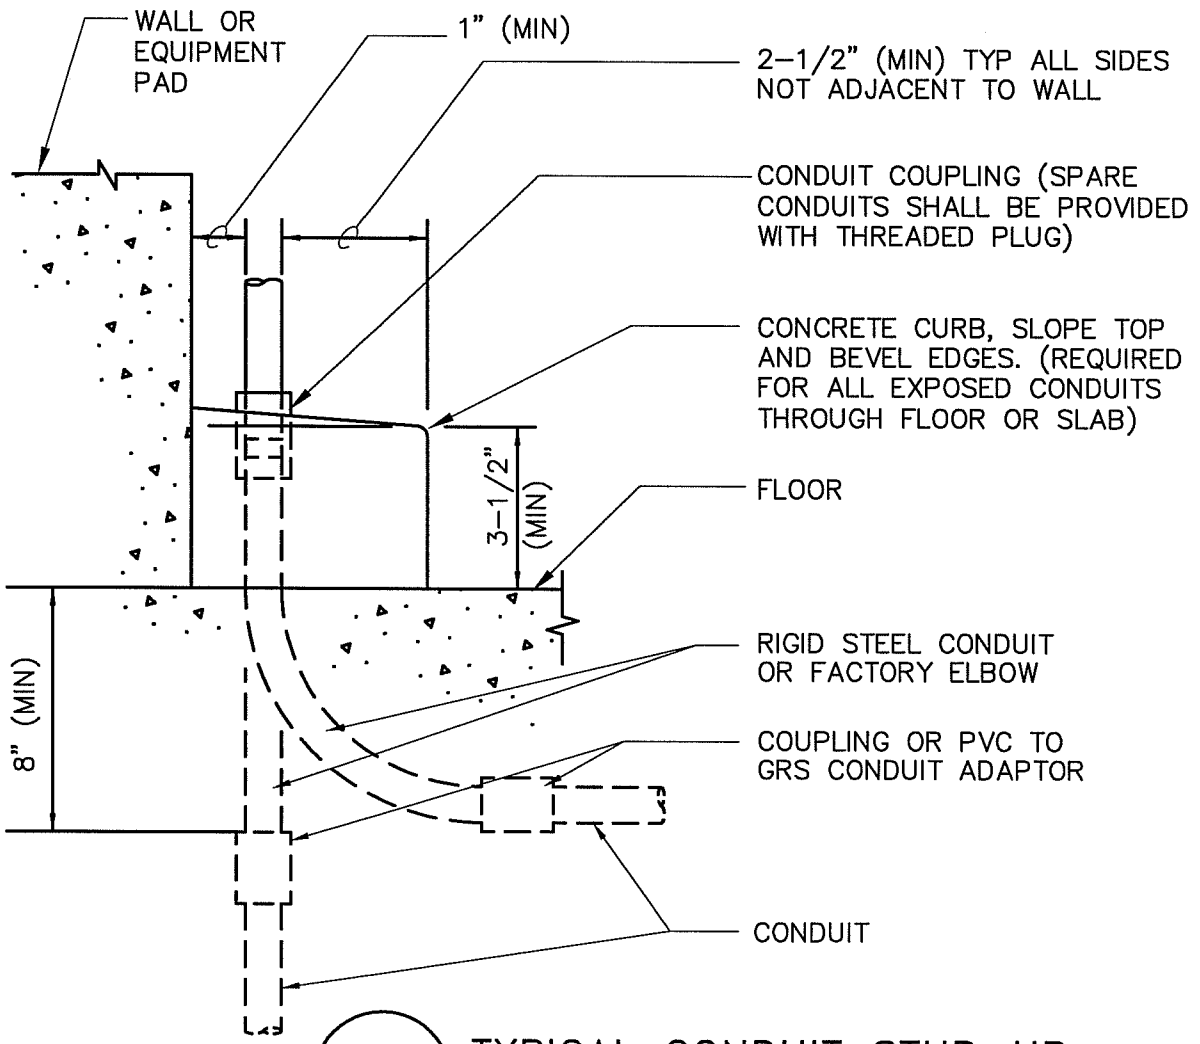

4 TYPICAL CONDUIT STUB-UP

LBNL ELECTRICAL STANDARDS INSTALLATION DETAILS TYPICAL CONDUIT STUB-UP	DRAWN BY	DATE
	CHECKED BY	
	APPROVED BY	
	CAD FILE PATH	
	SCALE NTS	
UNIVERSITY OF CALIFORNIA LAWRENCE BERKELEY NATIONAL LABORATORY FACILITIES DIVISION	DRAWING NO. INS107	SHEET
	PROJECT NO.	

T:\groups\ELECT\Romy\STD\Installation\INS107 TYPICAL CONDUIT STUB-UP.dwg