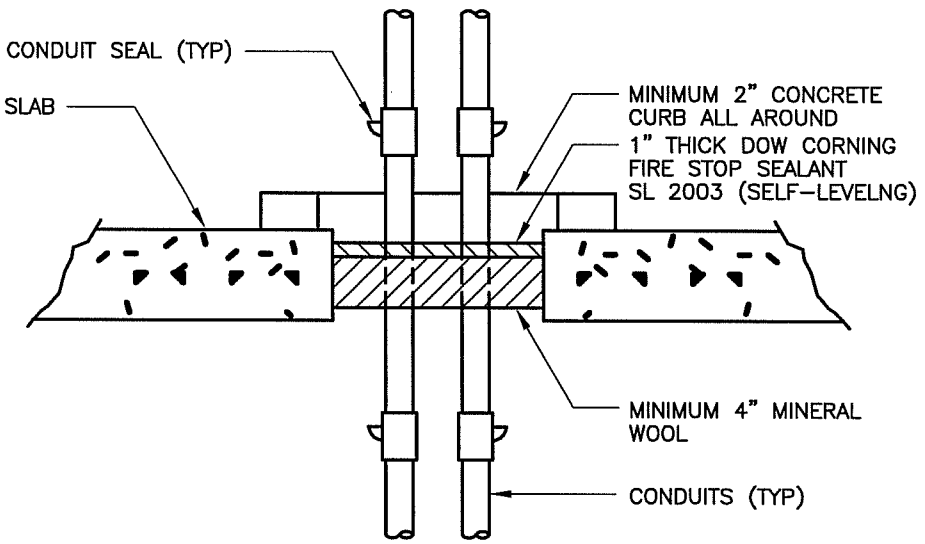

2 CONDUITS-FLOOR PENETRATION

LBNL ELECTRICAL STANDARDS INSTALLATION DETAILS CONDUITS-FLOOR PENETRATION	DRAWN BY	DATE
	CHECKED BY	
	APPROVED BY	
	CAD FILE PATH	
	SCALE NTS	
UNIVERSITY OF CALIFORNIA LAWRENCE BERKELEY NATIONAL LABORATORY FACILITIES DIVISION	DRAWING NO. INS114	SHEET
	PROJECT NO.	

T:\groups\ELECT\Romy\STD\Installation\INS114 CONDUITS-FLOOR PENETRATION.dwg