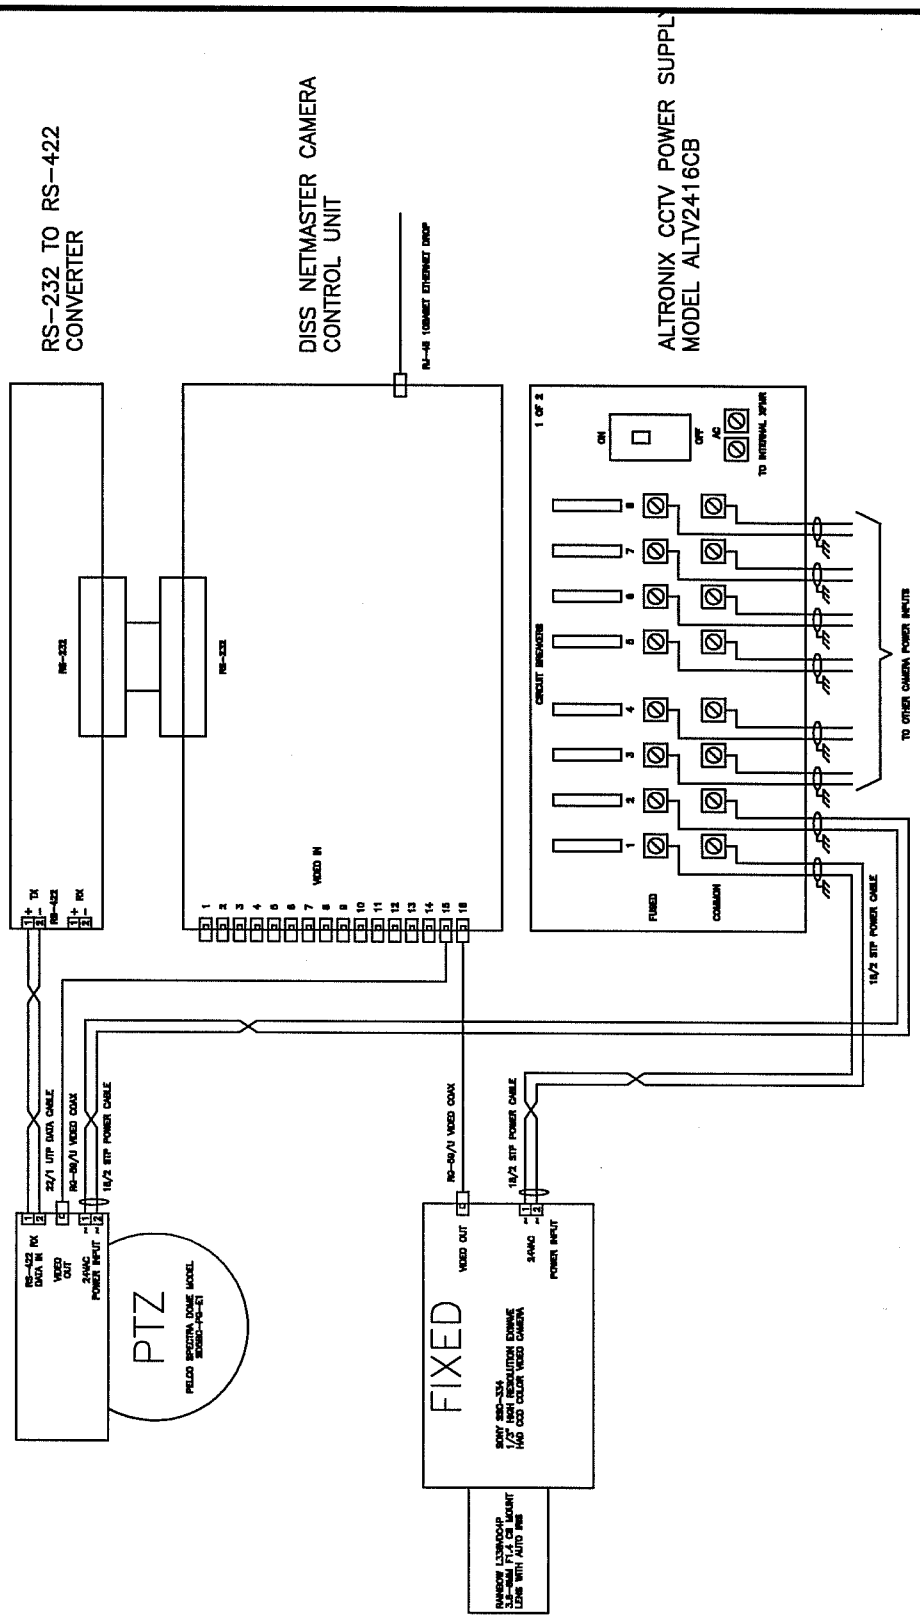

LBNL ELECTRICAL STANDARDS
CCTV
TYPICAL WIRING DIAGRAM

DRAWN BY	DATE
CHECKED BY	
APPROVED BY	
CAD FILE PATH	
SCALE NTS	

UNIVERSITY OF CALIFORNIA LAWRENCE BERKELEY NATIONAL LABORATORY

FACILITIES DIVISION

DRAWING NO. INS123

SHEET

PROJECT NO.

T:\groups\ELECT\Romy\STD\Installation\INS123 CCTV TYPICAL WIRING DIAGRAM.dwg