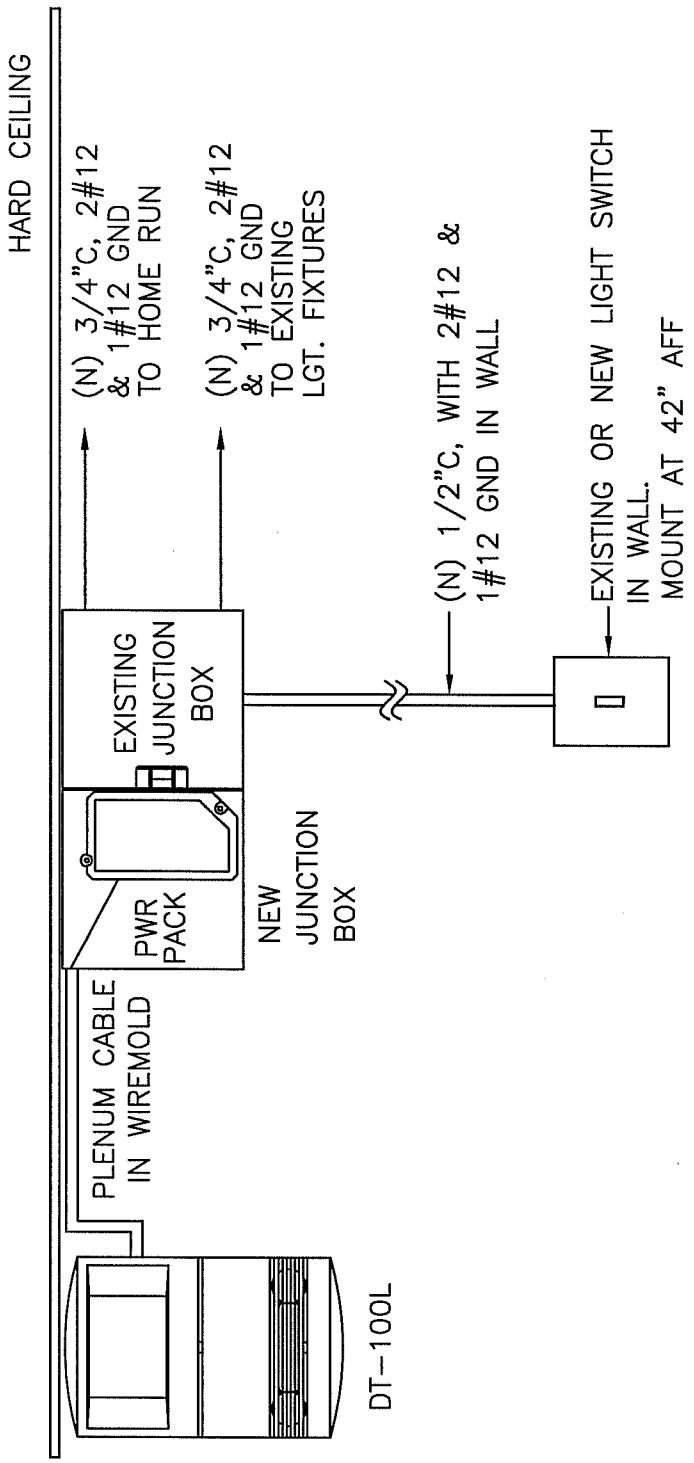

INSTALLATION DETAIL 1

TYPICAL CEILING MOUNTED SENSOR
INSTALLATION FOR EXPOSED JUNCTION BOX

LBNL ELECTRICAL STANDARDS
LIGHTING SYSTEM-OCC SENSORS
INSTALLATION DETAIL 1

DRAWN BY	DATE
CHECKED BY	
APPROVED BY	
CAD FILE PATH	
SCALE NTS	
DRAWING NO. LT117	SHEET
PROJECT NO.	

UNIVERSITY OF CALIFORNIA LAWRENCE BERKELEY NATIONAL LABORATORY
FACILITIES DIVISION

LBL T:\groups\ELECT\Romy\STD\Lighting\LT117 INSTALLATION DETAIL 1.dwg